


EASTERN RAILWAY :: SONARPUR TO GHUTIARI SHARIFF PROJECT
SECTION : GHUTIARI SHARIFF TO TALDI

CABLE ROUTE LOCATION LAYOUT
DIAGRAM 4 QUAD CABLE

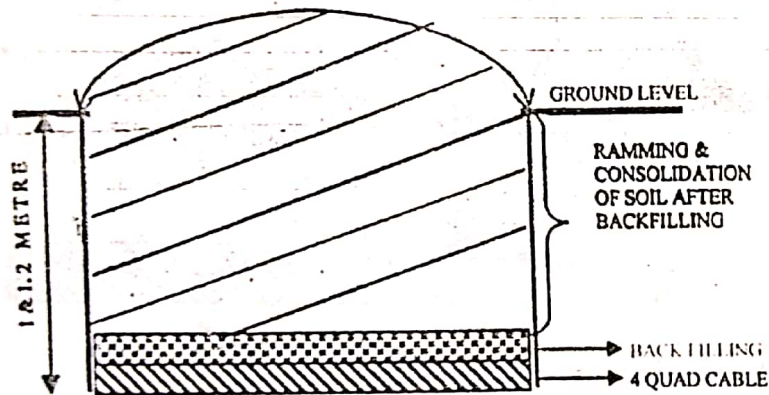


B. ARUP & CO.
8/4B, SASHI BHUSAN CHATTERJEE LANE)
KOLKATA - 700002



PHONE :: 2555 - 9680

B. ARUP & CO 8/4B, SASHI BHUSAN CHATTERJEE LANE. KOLKATA - 700002	4 QUAD CABLE LAYING PLAN PROJECT :: GHUTIARI SHARIFF TO TALDI EASTERN RAILWAY :: SEALDAH	B. ARUP & CO	SSE / S / CON / SDAH	ASTE / CON / SDAH	DRAWING NO B.A & CO / SPR - GOF / 01 / 2K7	SHEET NO PAGE 1 OF 6
			S.K.M.H. <i>SKM</i>	<i>[Signature]</i> 26.03.07		
		PREPARED BY	CHECKED BY	APPROVED BY		


This is for S. Mukherjee
JE/SR

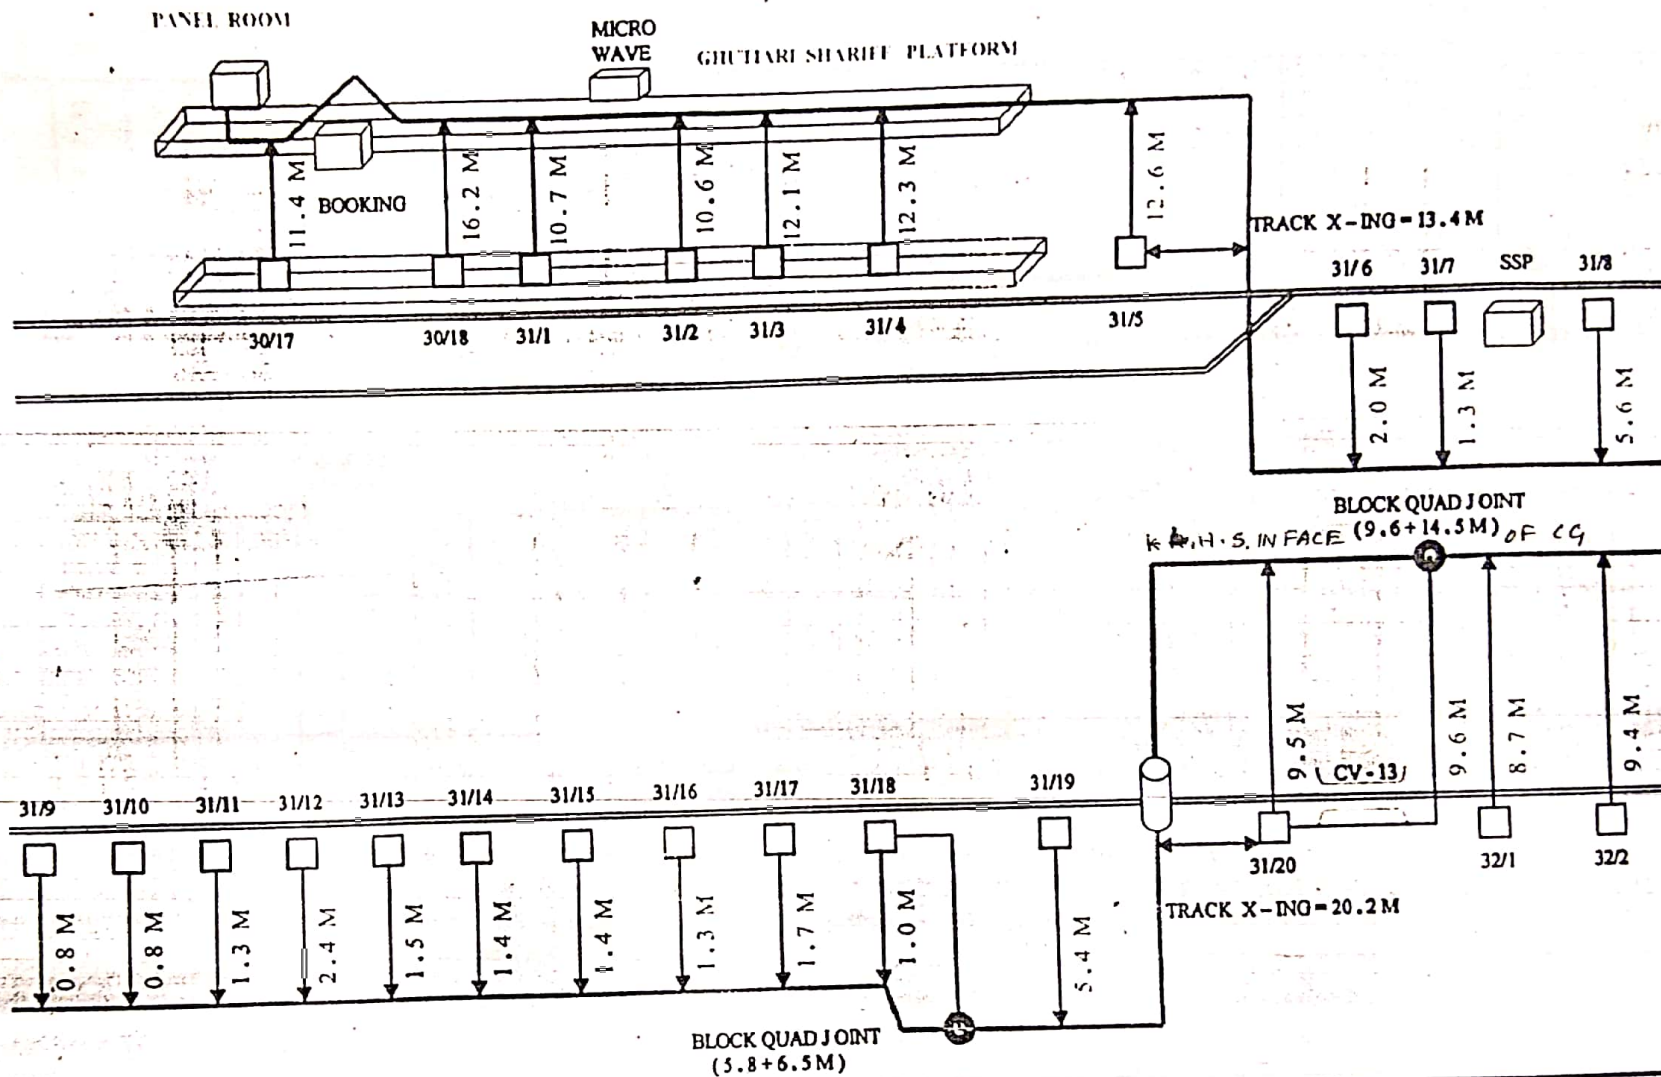

B. ARUP & CO. 8/4B, SASHI BHUSAN CHATTERJEE LANE. KOLKATA - 700002	4 QUAD CABLE LAYING PLAN PROJECT :: GHUTARI SHARIFF TO TALDI EASTERN RAILWAY :: SEALDAH	B. ARUP & CO	SSE/S/CON/SDAH	ASTE/CON/SDAH	DRAWING NO	SHEET NO
			S.K. MANDAL	26/03/07	B.A & CO/SPR-GOF/01/2K 7	PAGE 3 OF 6
		PREPARED BY	CHECKED BY	APPROVED BY		

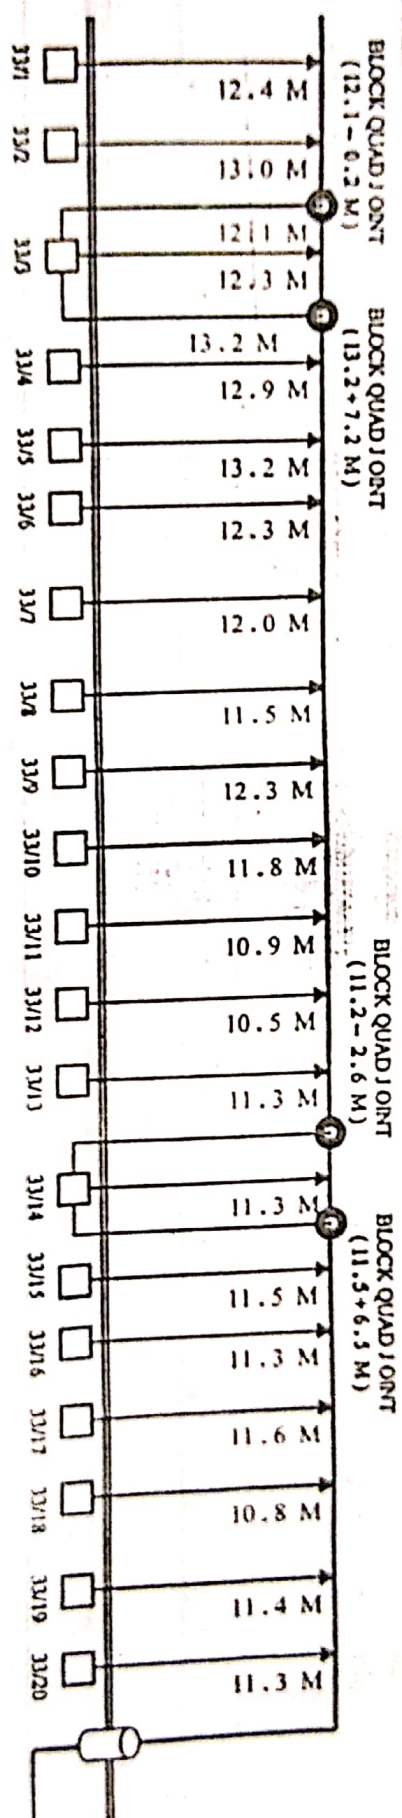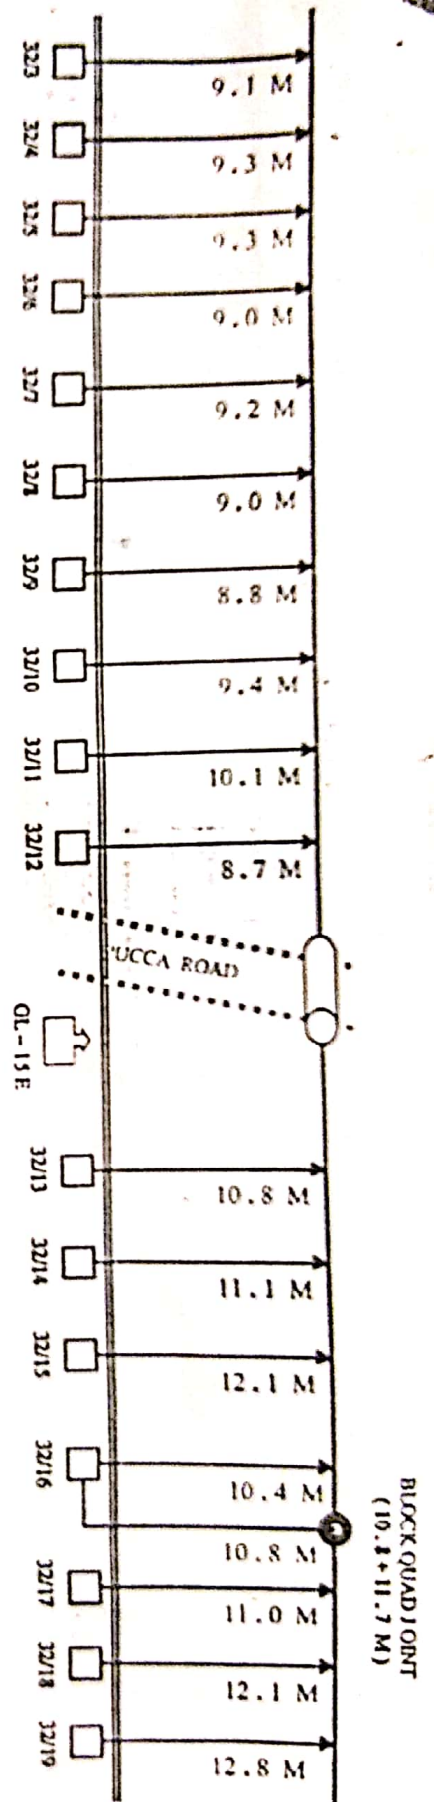

B. ARUP & CO 8/4B, SASHI BHUSAN CHATTERJEE LANE, KOLKATA - 700002	4 QUAD CABLE LAYING PLAN PROJECT :: GHUTTARI SHARIFF TO TALDI		B. ARUP & CO	SSE/S/CON/SDAI	ASTE/CON/SDAI	DRAWING NO	SHEET NO
EASTERN RAILWAY :: SEALDAI			PREPARED BY	CHECKED BY	APPROVED BY	B/A & CO / SPR - COF/01/2K7	PAGE 4 OF 6

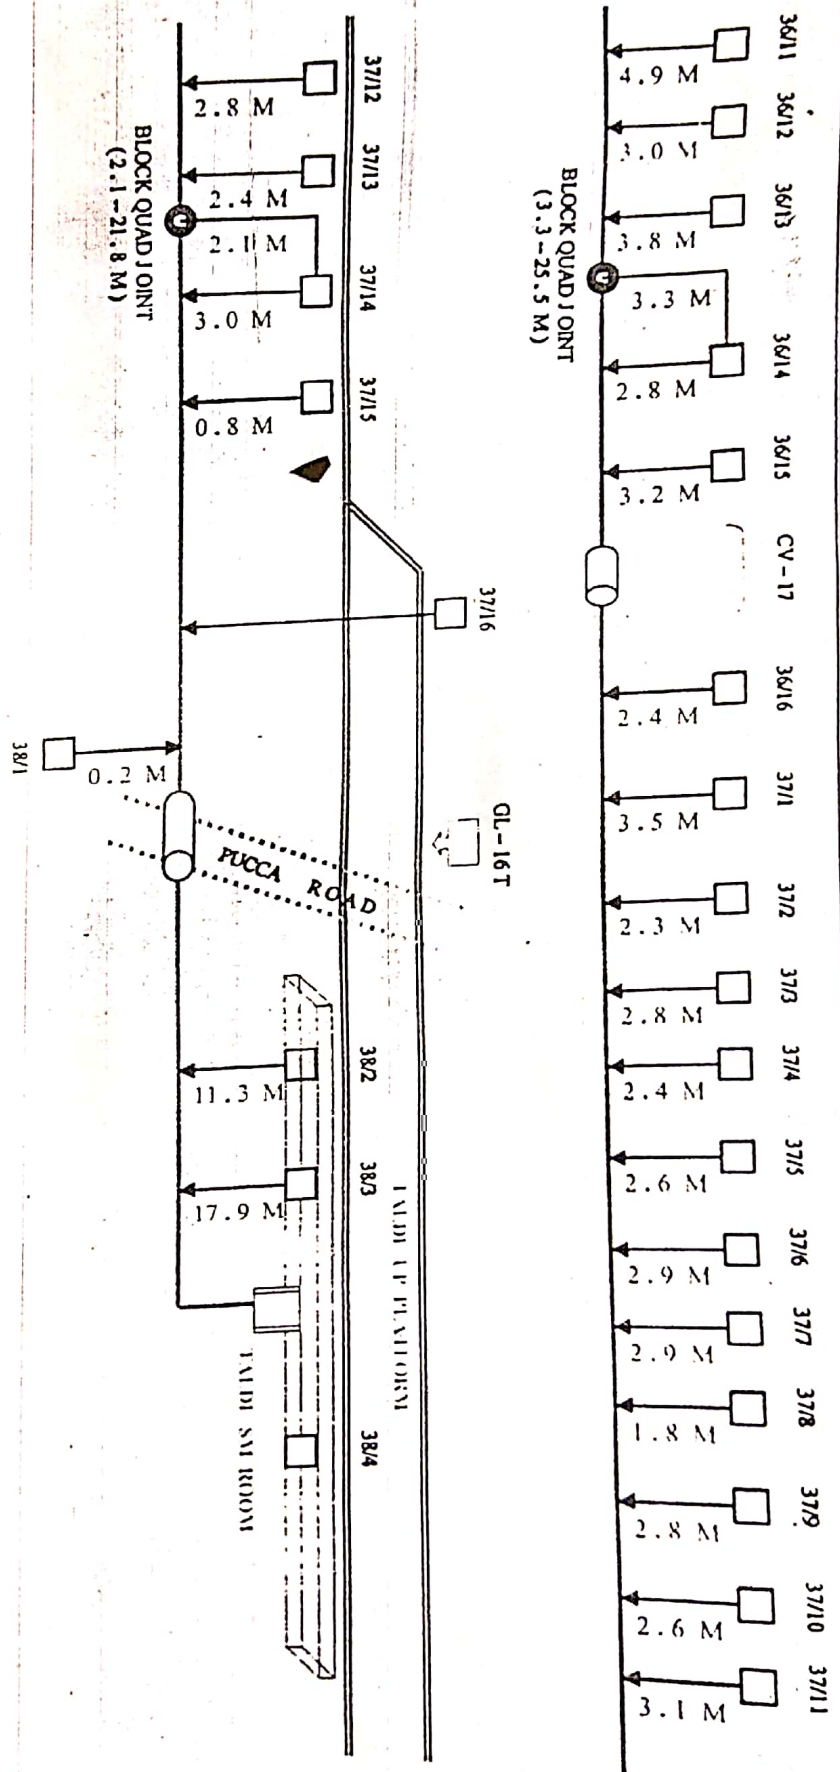

B. ARUP & CO	4 QUAD CABLE LAYING PLAN	B. ARUP & CO	SSE/S/CON/SDAH	ASTE/CON/SDAH	DRAWING NO	SHEET NO
8/4B, SASHI BHUSAN CHATTERJEE LANE, KOLKATA - 700002	PROJECT :: CHUTTARI SHARIFF TO TALDI	PREPARED BY	CHECKED BY	APPROVED BY	B.A & CO / SPR - GOF/01/2K7	PAGE 6 OF 6