

S-7

Name Of the work: Provision of OFC with Quad Cable in replacement of RE cable at LKPR-Kakdwip Section (Agreement No. DSTE/T/01/05 - 06/DRF dt.27.10.05)

Total Route Km. - 34.005 Km.

Executing Agency : M/S K.B. Enterprises, Palpara, Chandannagar, Hooghly.

OPTICAL FIBRE & QUAD CABLE LAYOUT PLAN AT LAKSHMIKANTAPUR-KAKDWIP SECTION OF SEALDAH DIVISION

LEGEND:

RAILWAY TRACK : 

LC GATE : 

OFC & QUAD ROUTE : 

GI PIPE : 

OFC JOINT : 




CULVERT : 

QUAD CABLE JOINT : 

ROAD : 

TRACTION POST : 

Emergency Socket :  E/S { Gate and Booking = 07
H/Location Box = 23
F/Location Box = 02

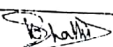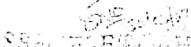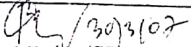
PREPARED BY	CHECKED BY	APPROVED BY
 M/S K.B. ENTERPRISES, PALPARA, CHANDANNAGER, HOOGLY.	 SSA, SECT. 1 E. P. D. C. S. D.	 30/3/07 DSTE-M/SDAH


Total = 32

. Total Trench at LKPR – KAKDWIP Section :


POLE No.	TO	POLE No.	LENGTH
61/5		66/13	5.747 km.
66/13		70/3	3.709 km.
70/3		72/13	2.126 km.
72/13		73/12	0.949 km.
72/12		76/7	2.730 km.
76/7		78/11	2.314 km.
78/11		80/11	2.020 km.
80/11		83/5A	2.500 km.
83/5A		86/3	3.000 km.
86/3		88/8	1.995 km.
88/8		92/11	4.350 km.
92/11		94/18	2.565 km.

TOTAL - 34.005 km.

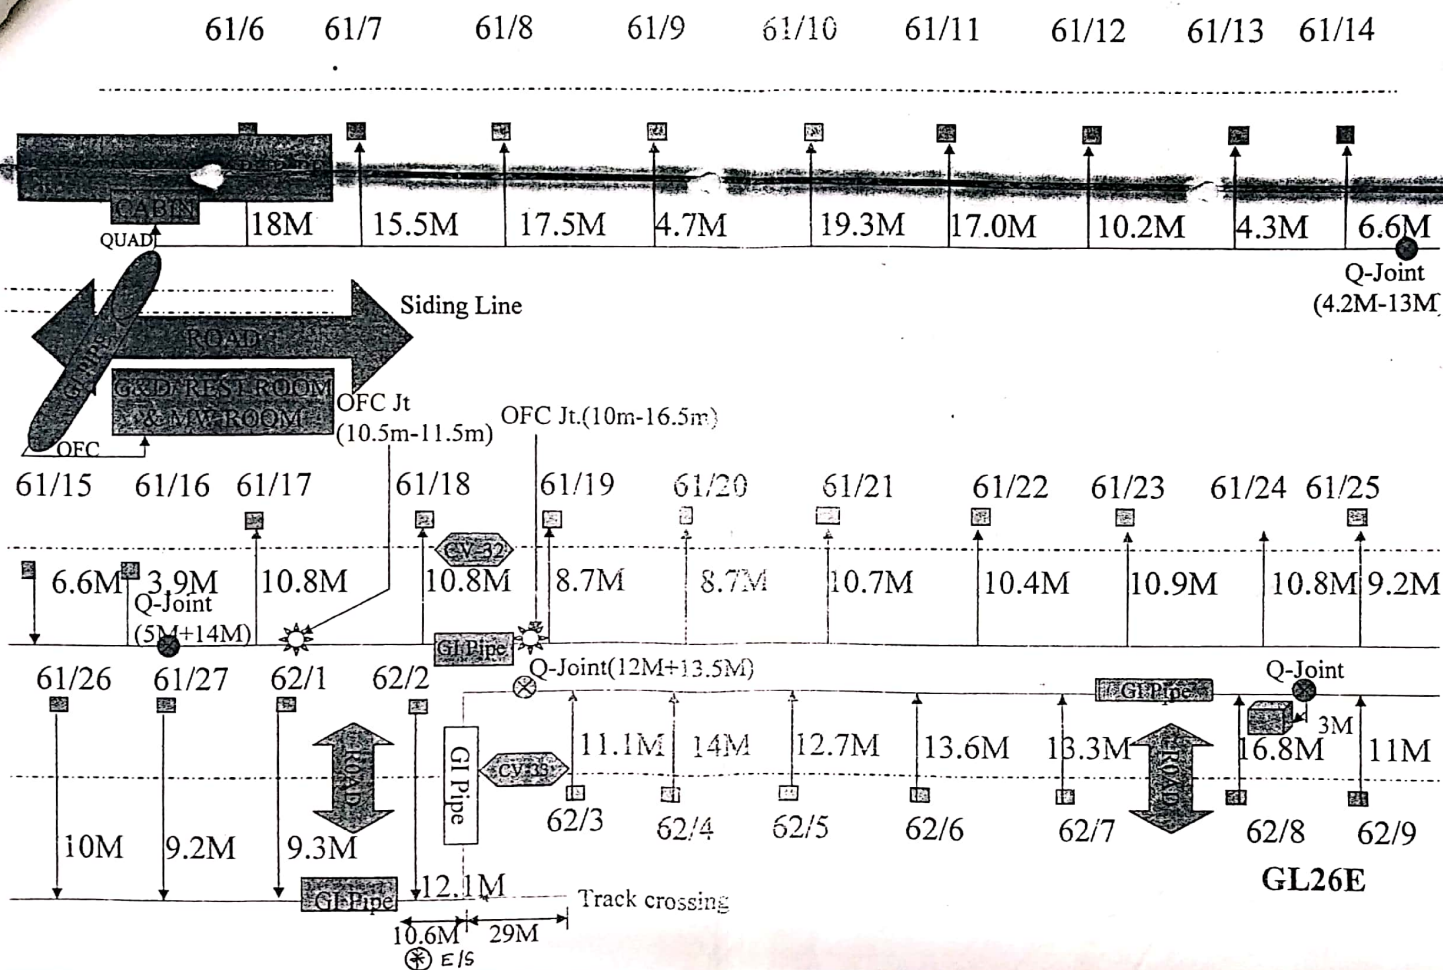


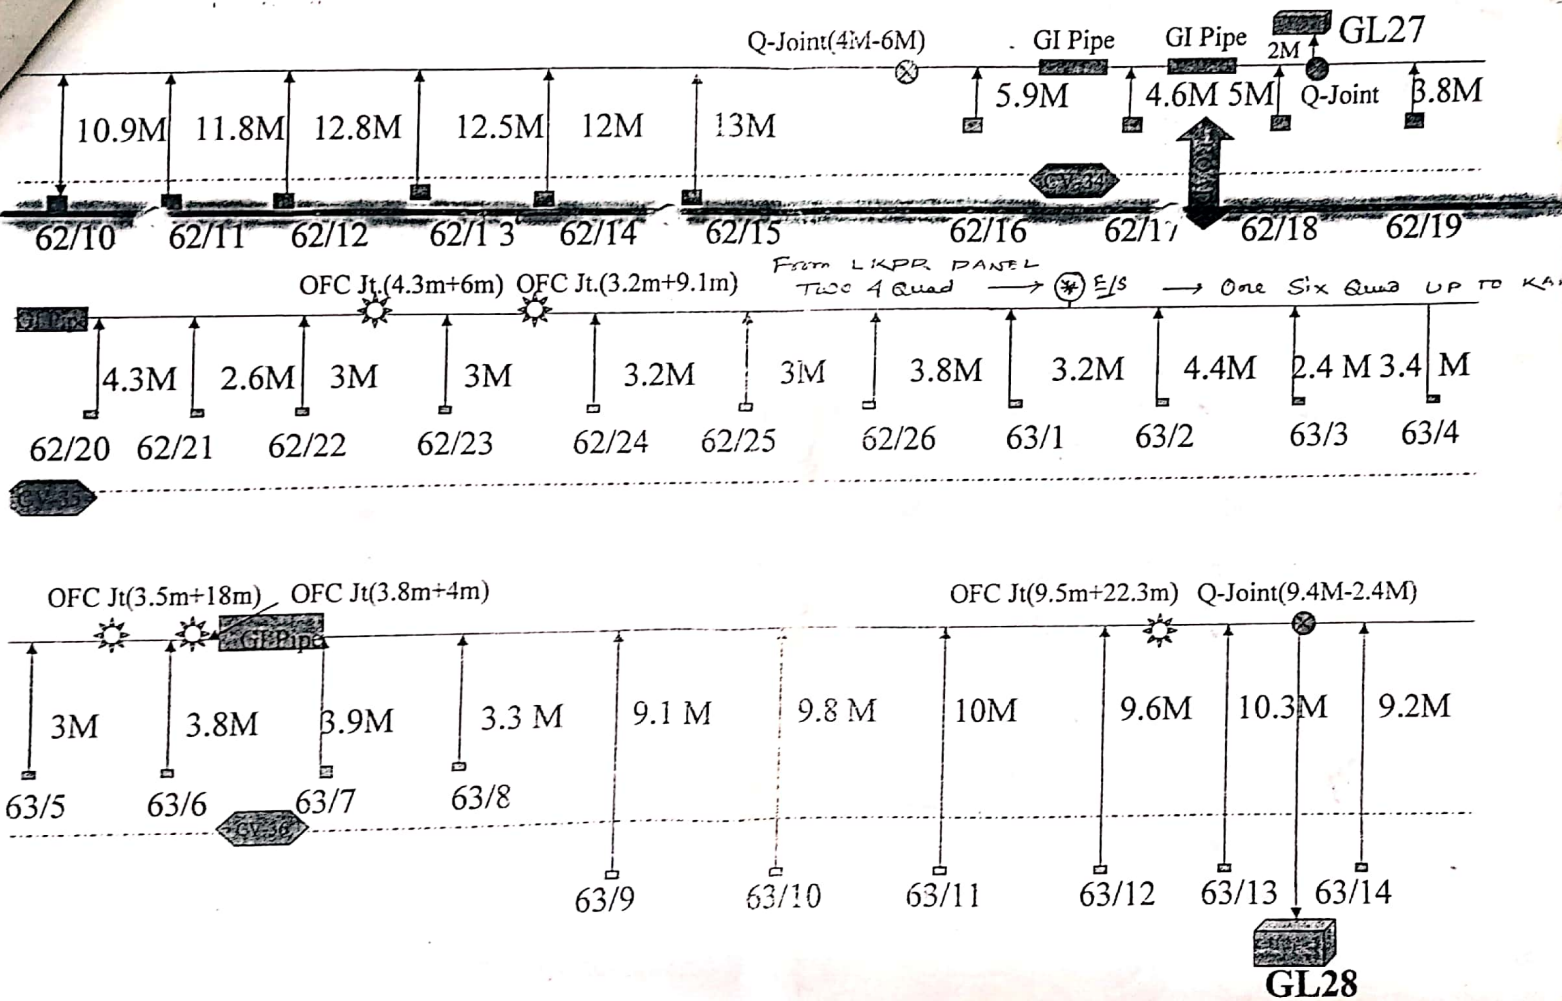





PN-4

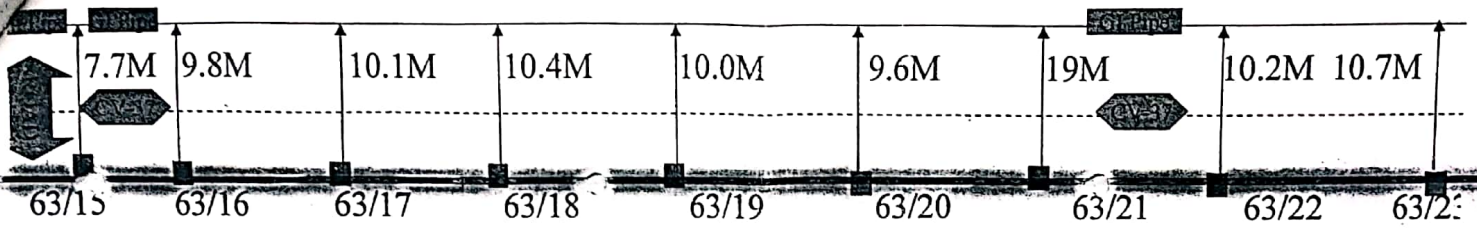



Q-Joint(10.7M+19M)


Q-Joint(10M+12.6M)

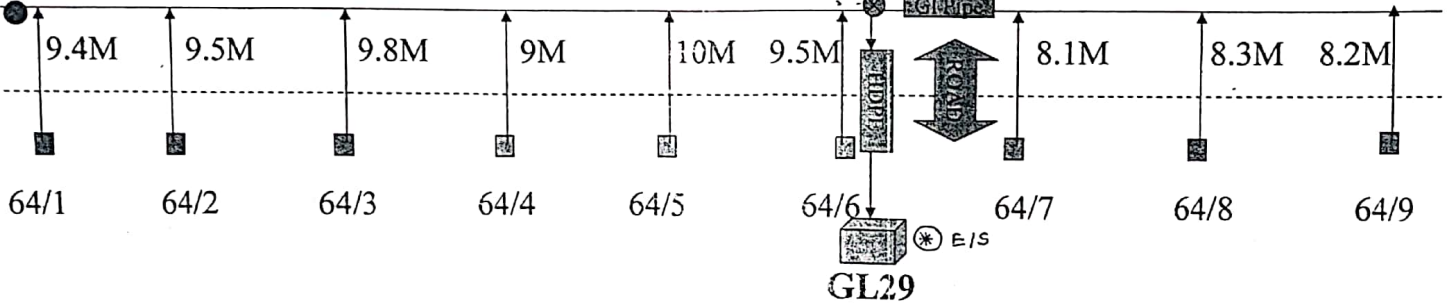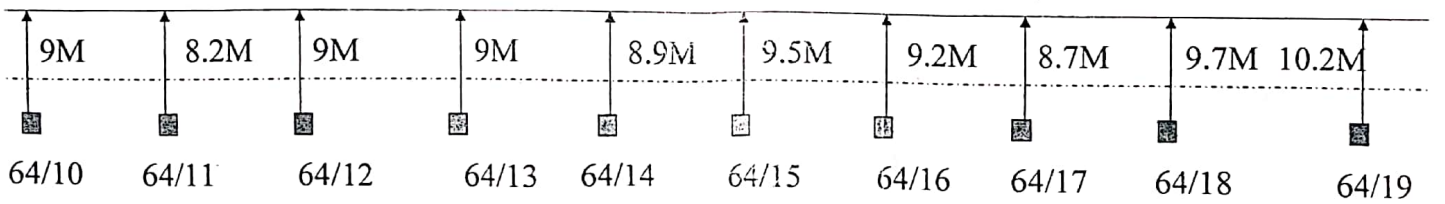


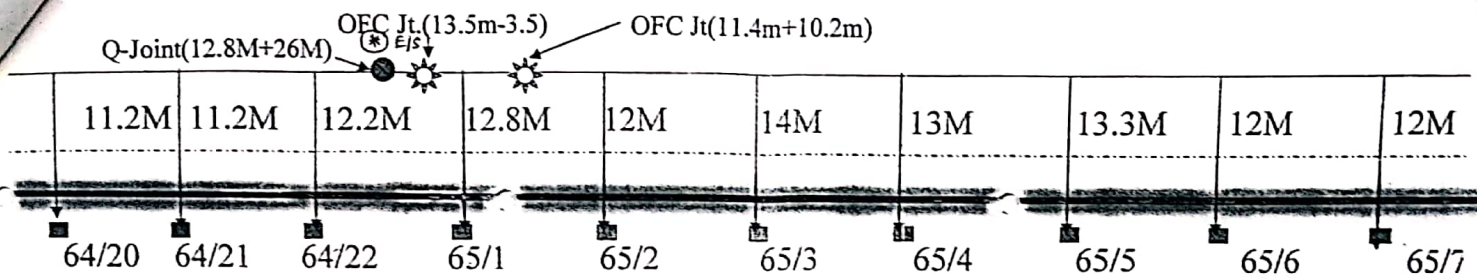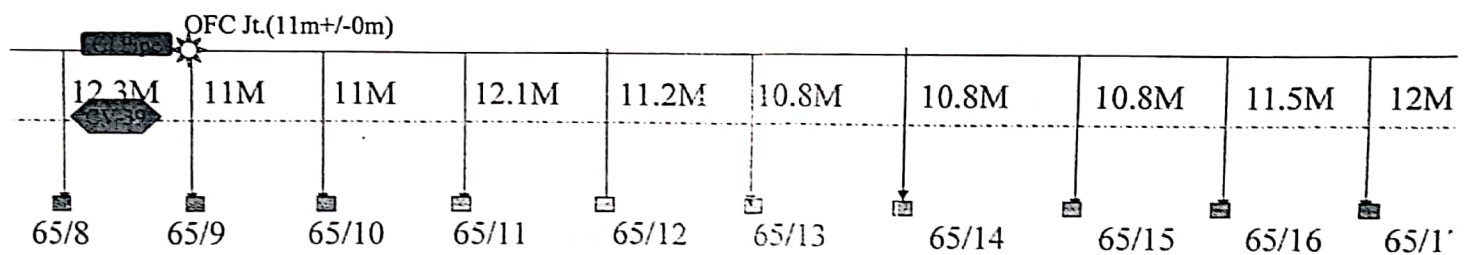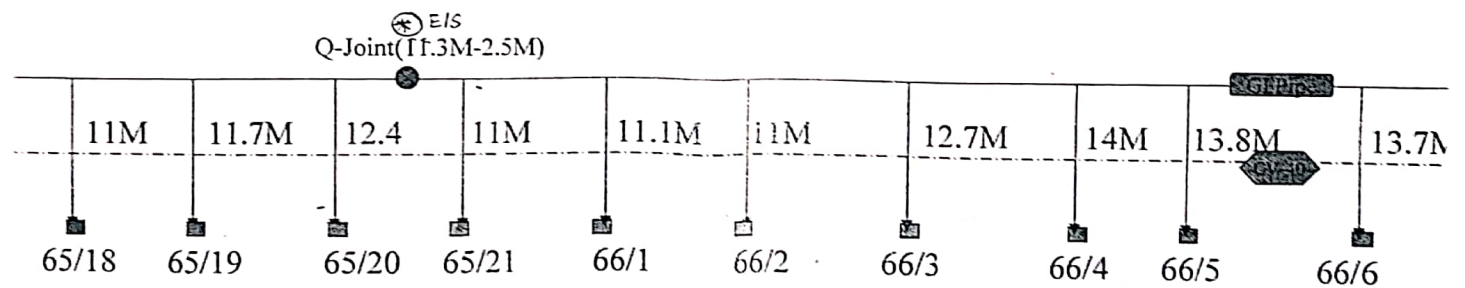


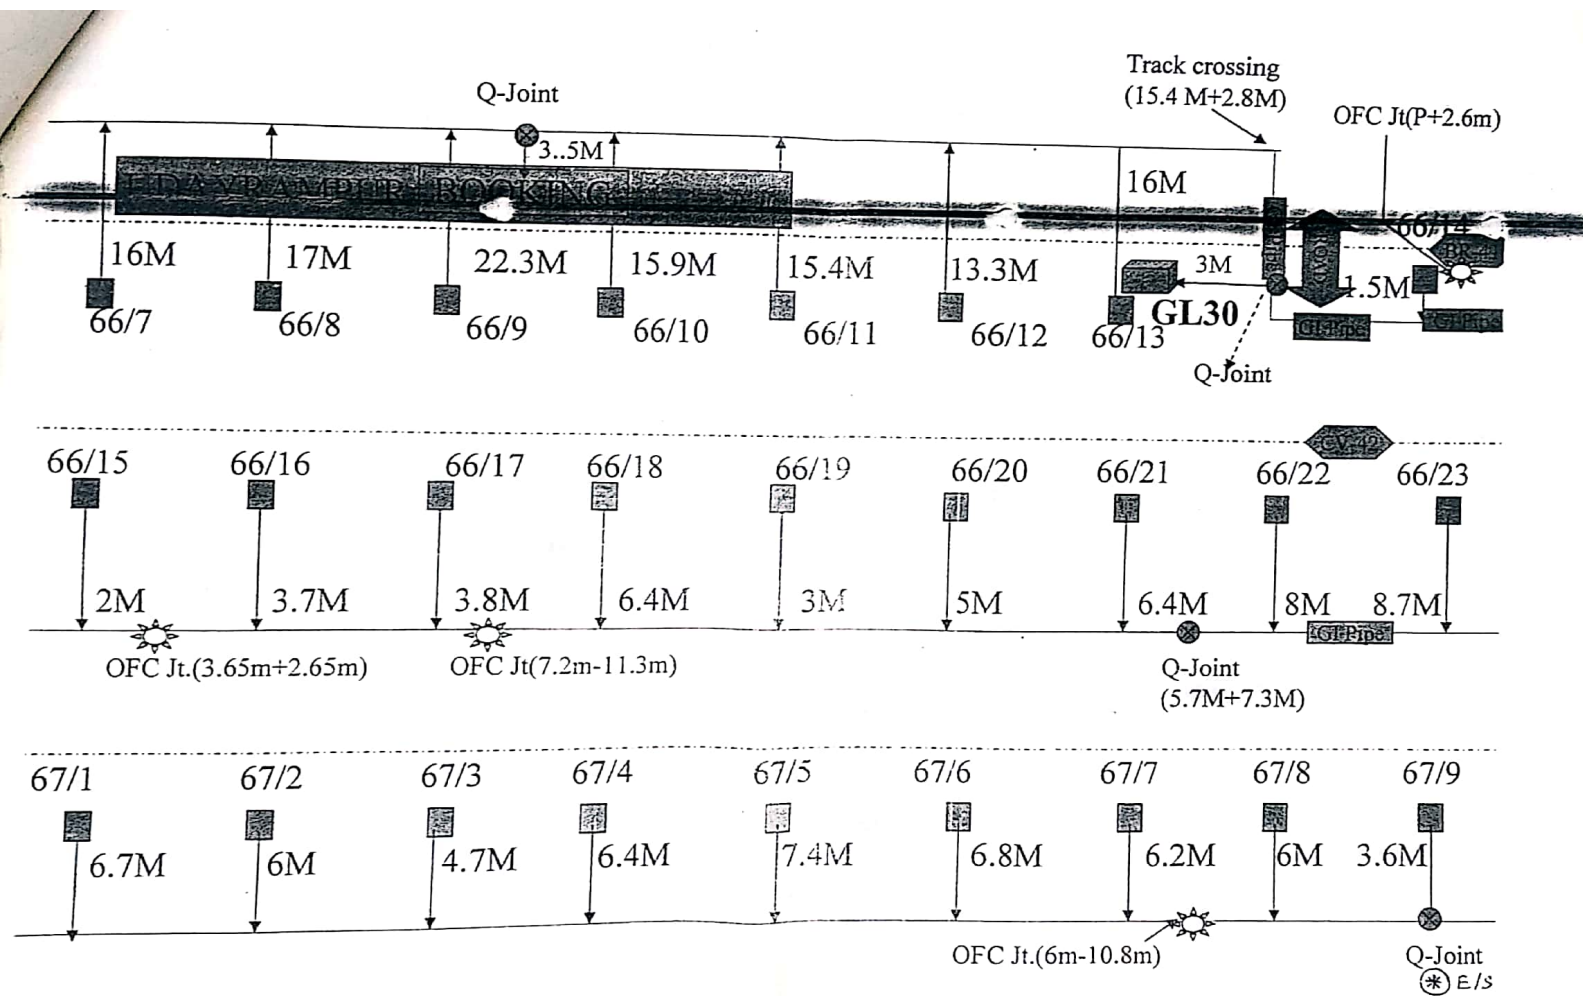


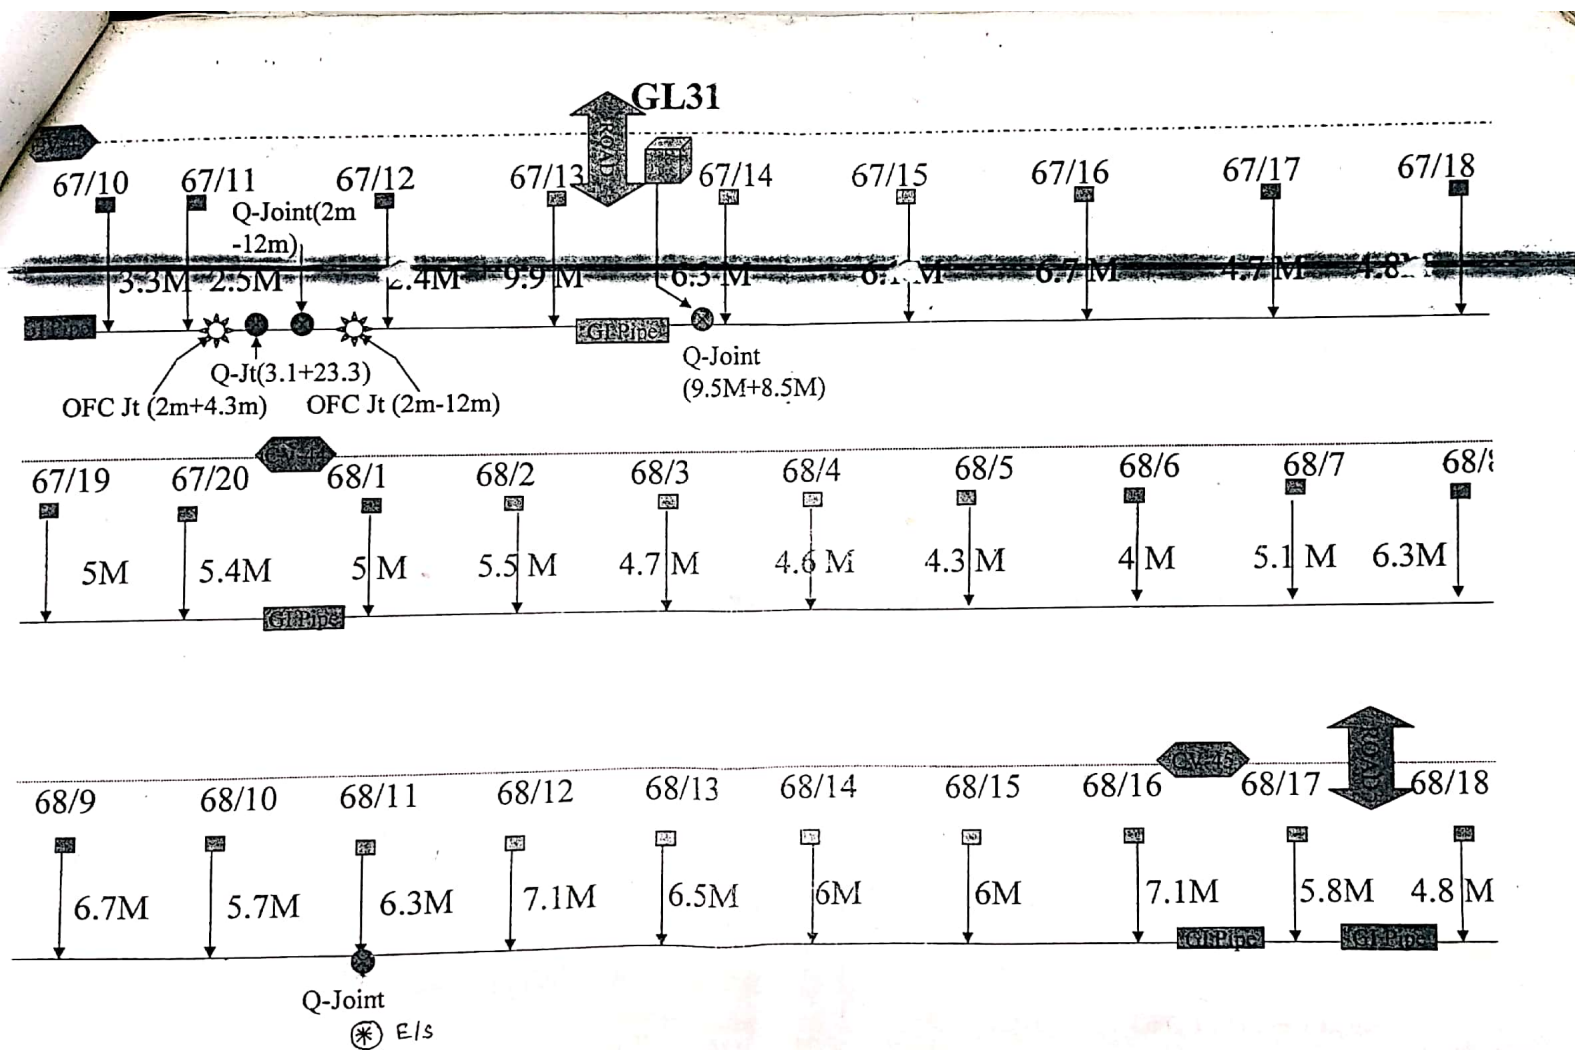


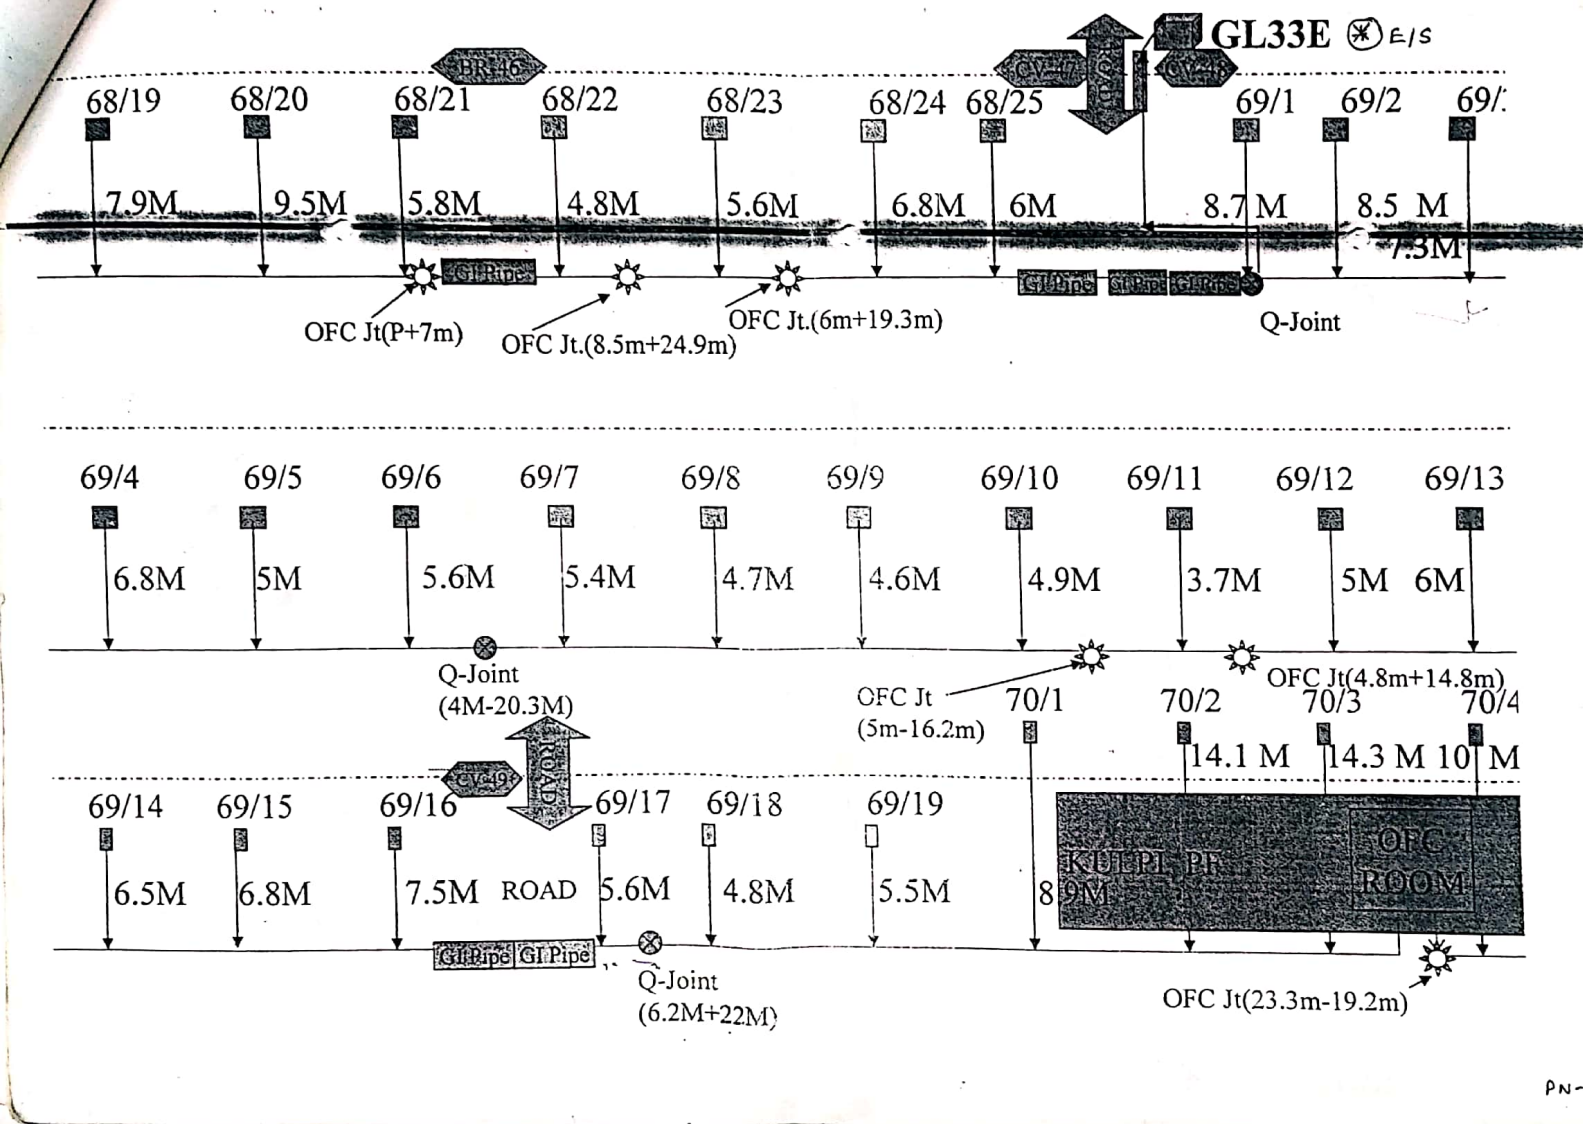


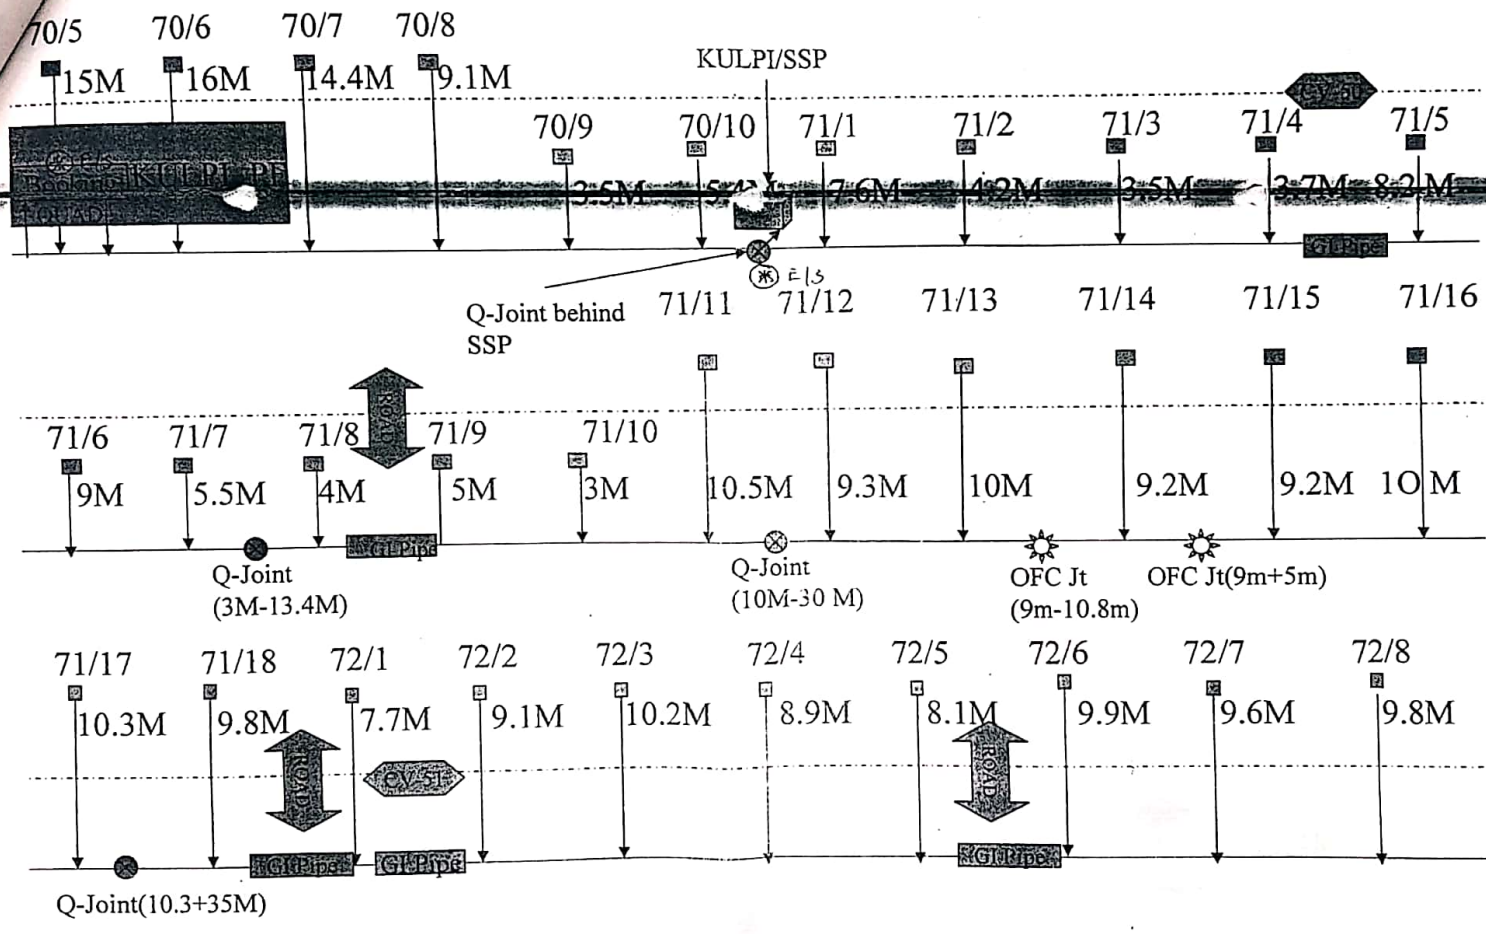


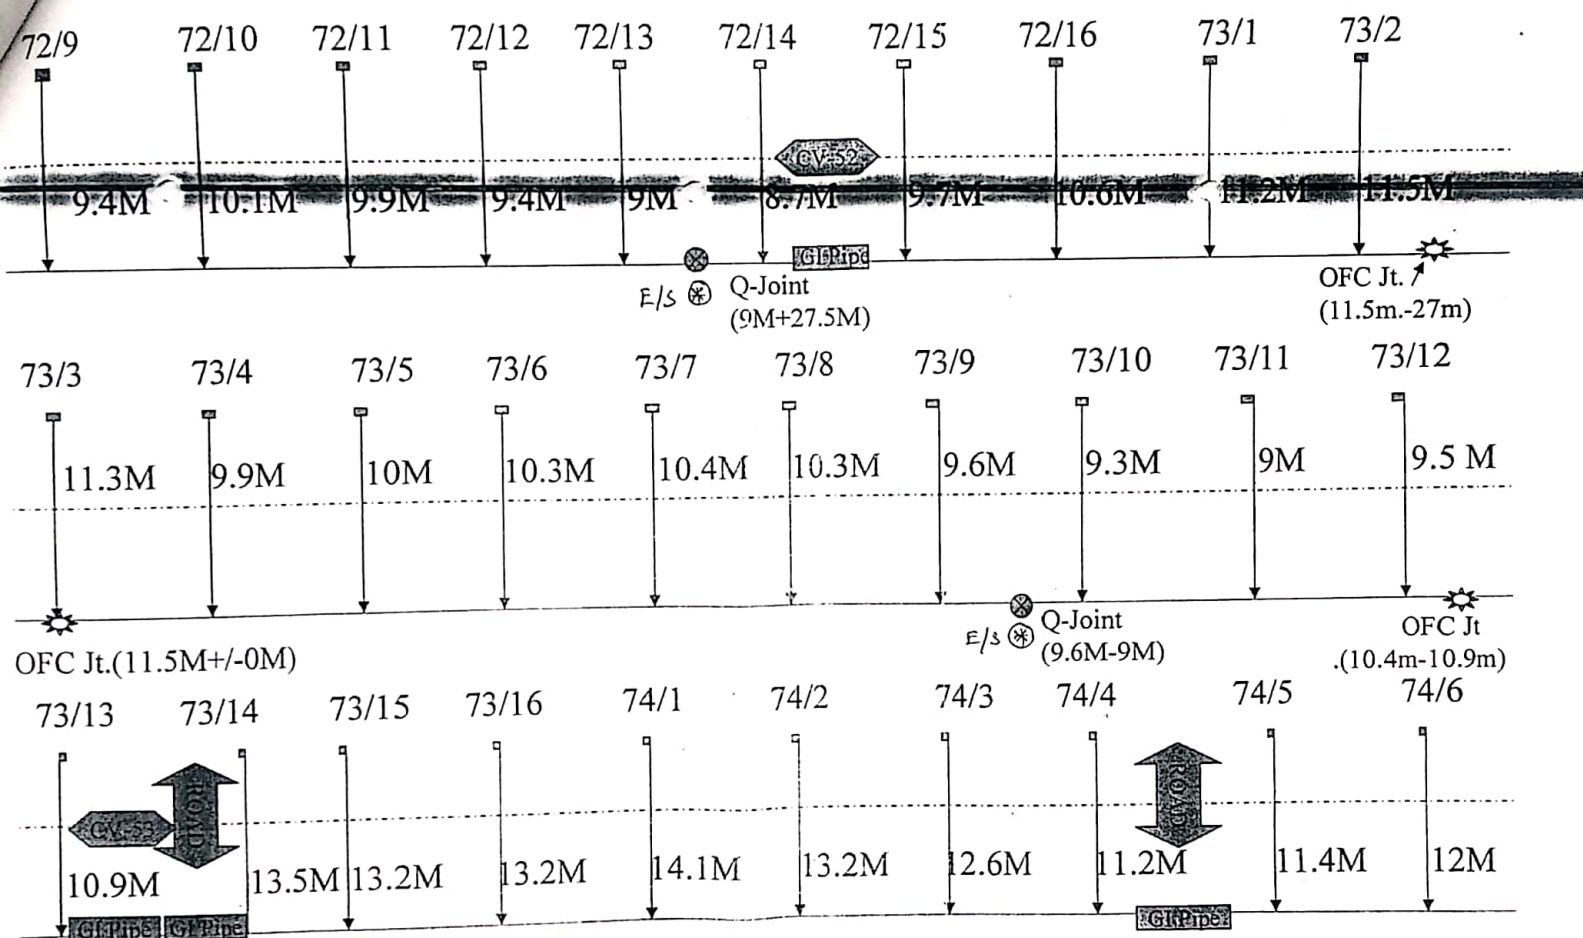


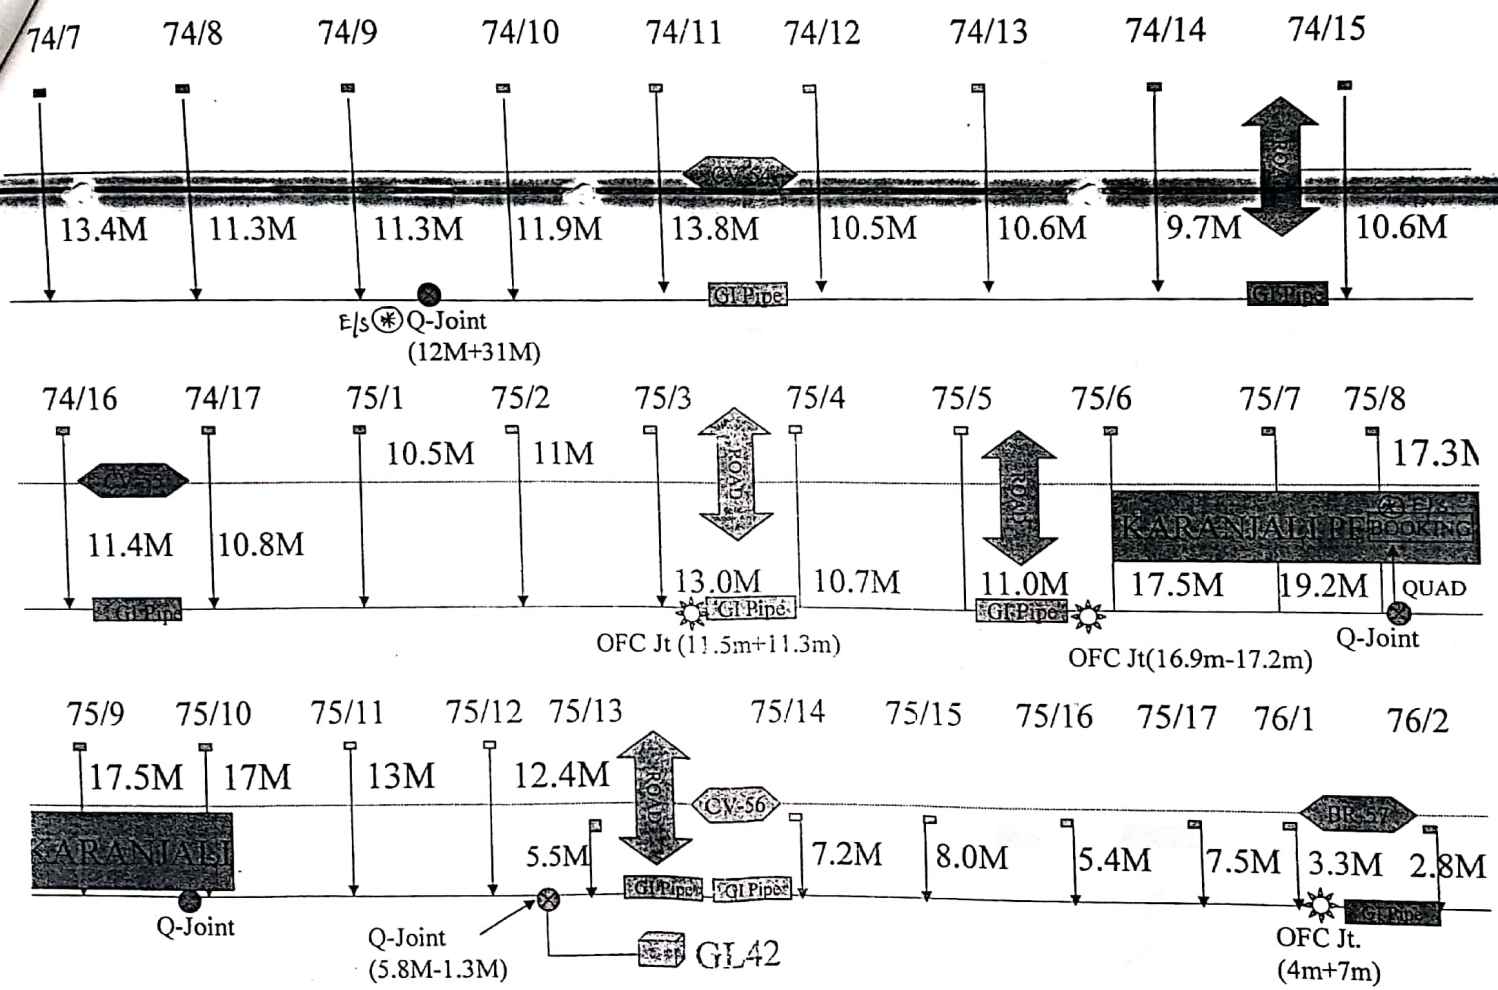

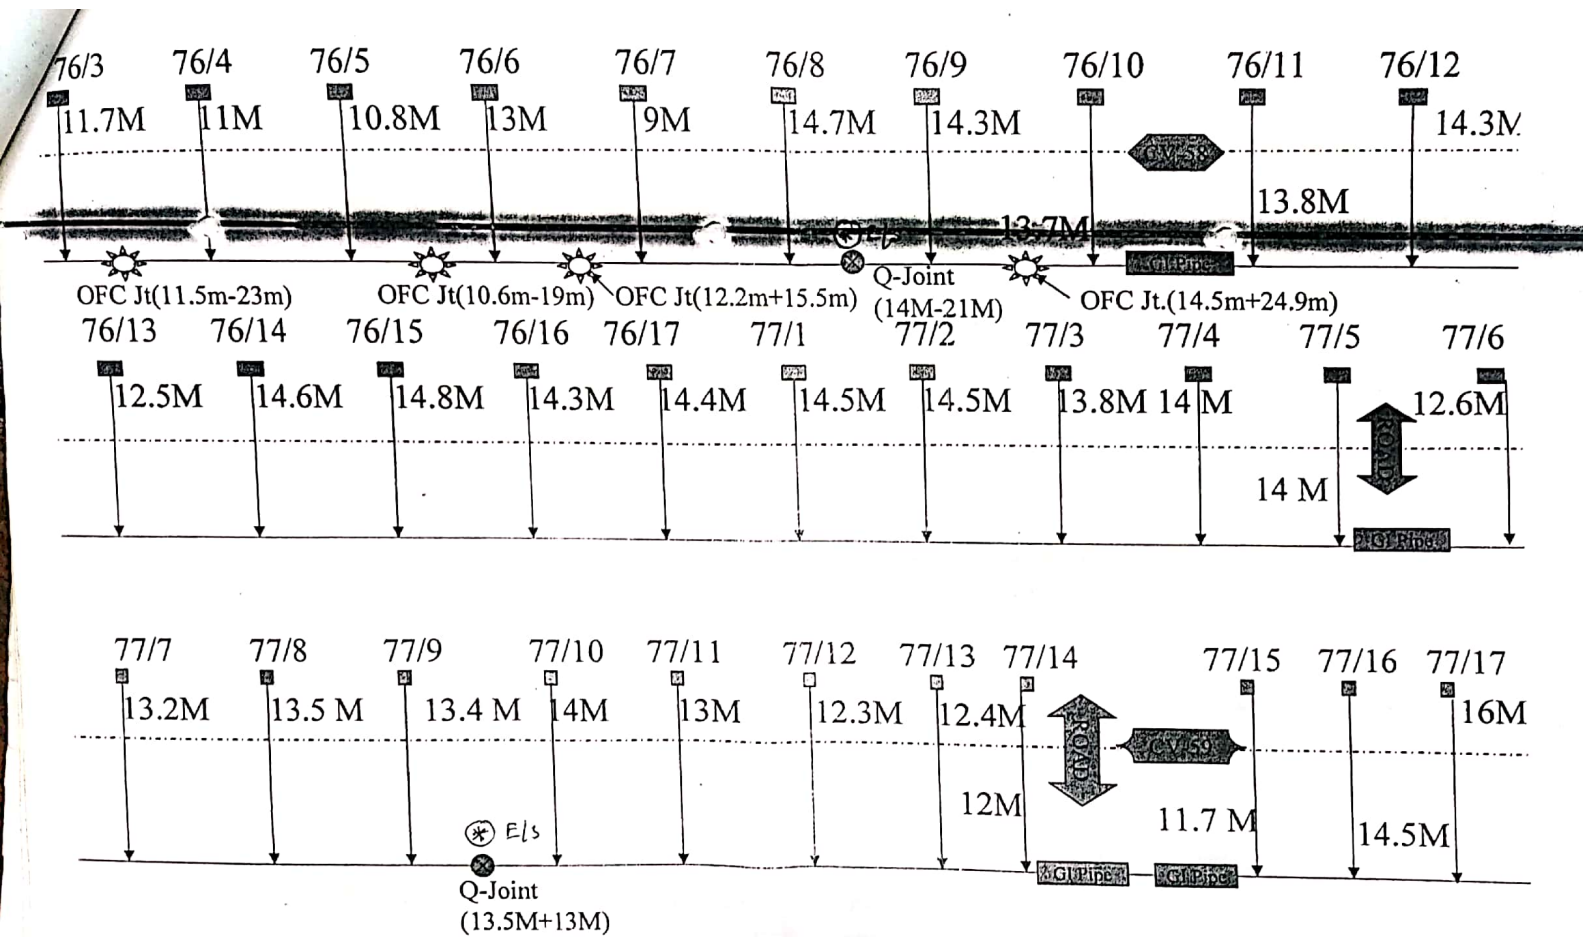


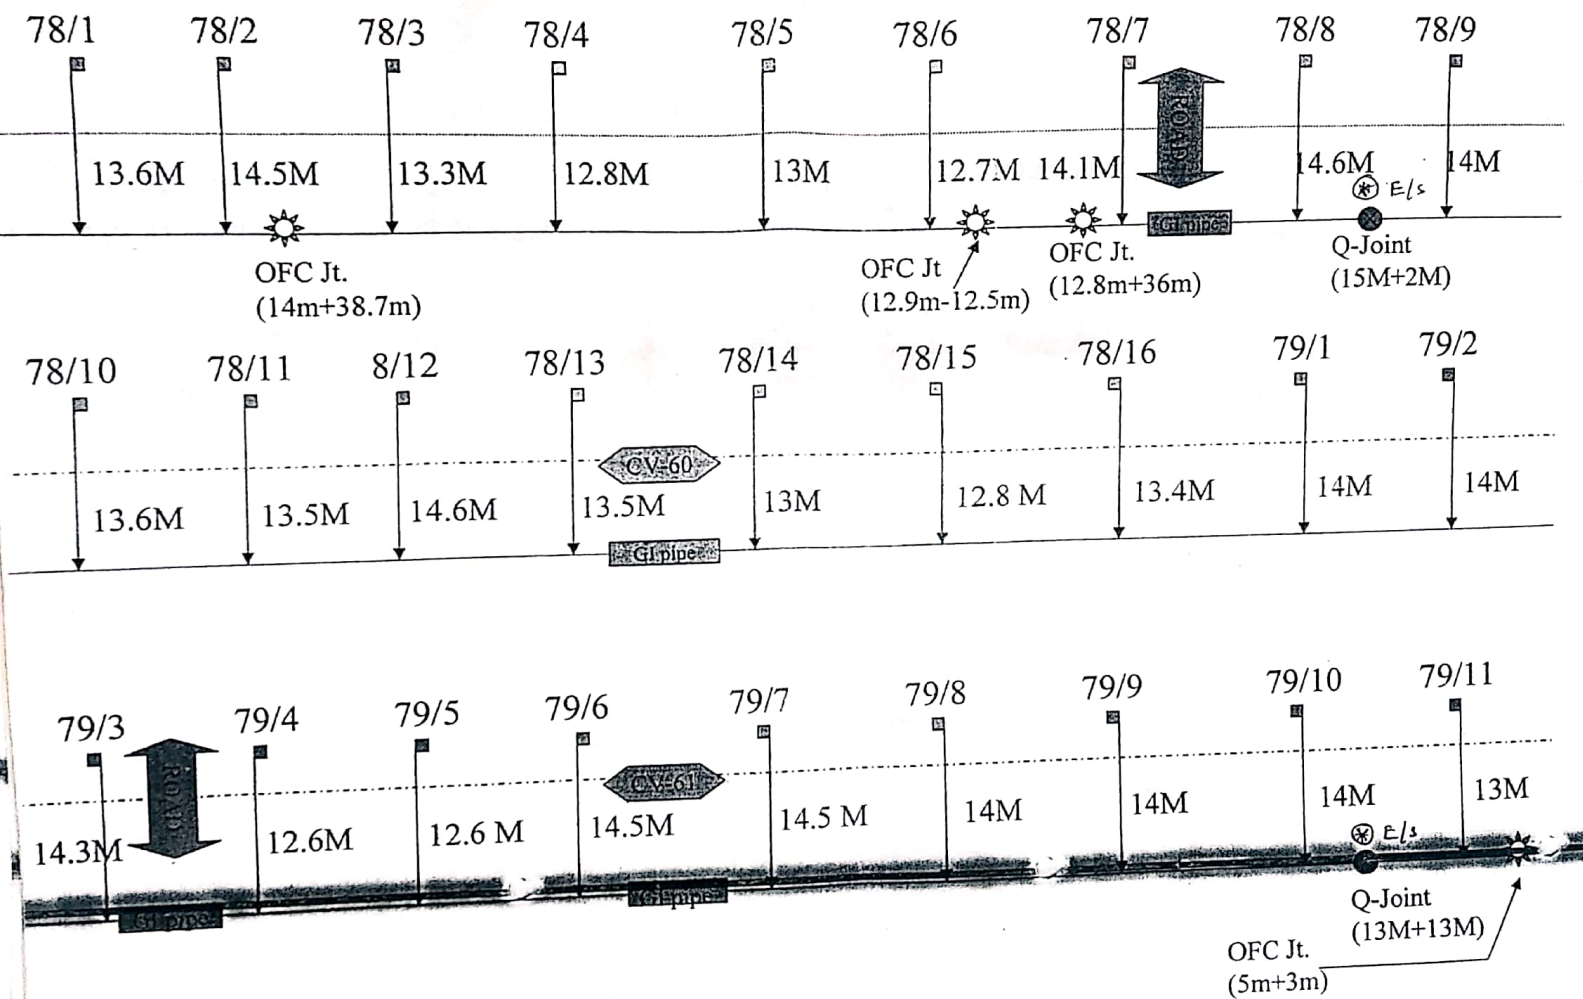

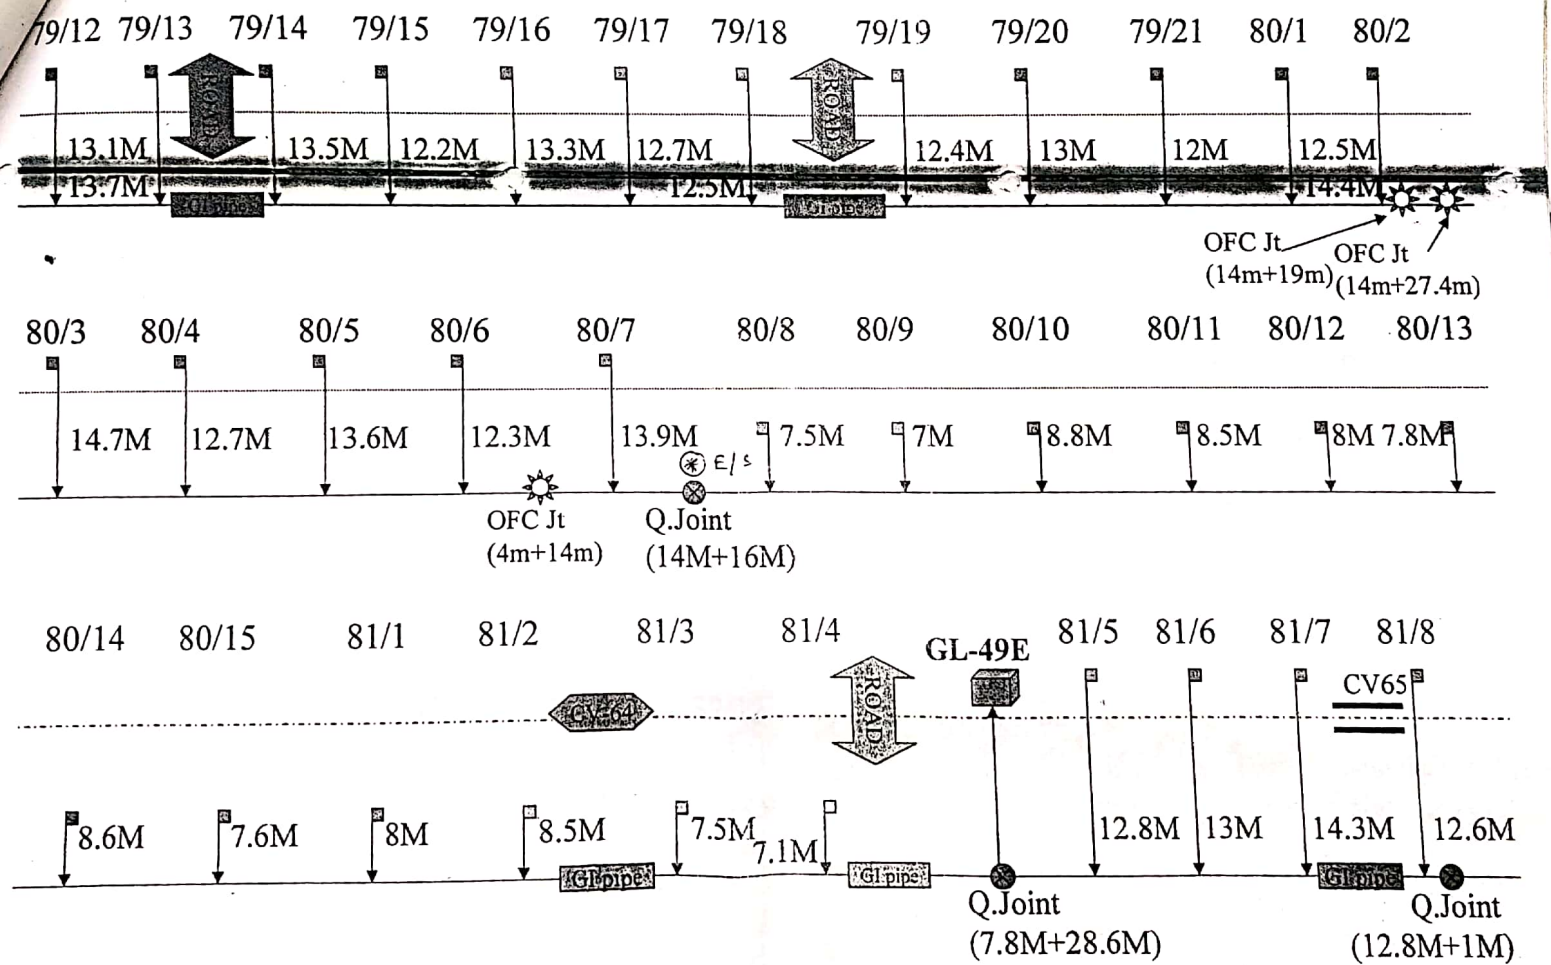


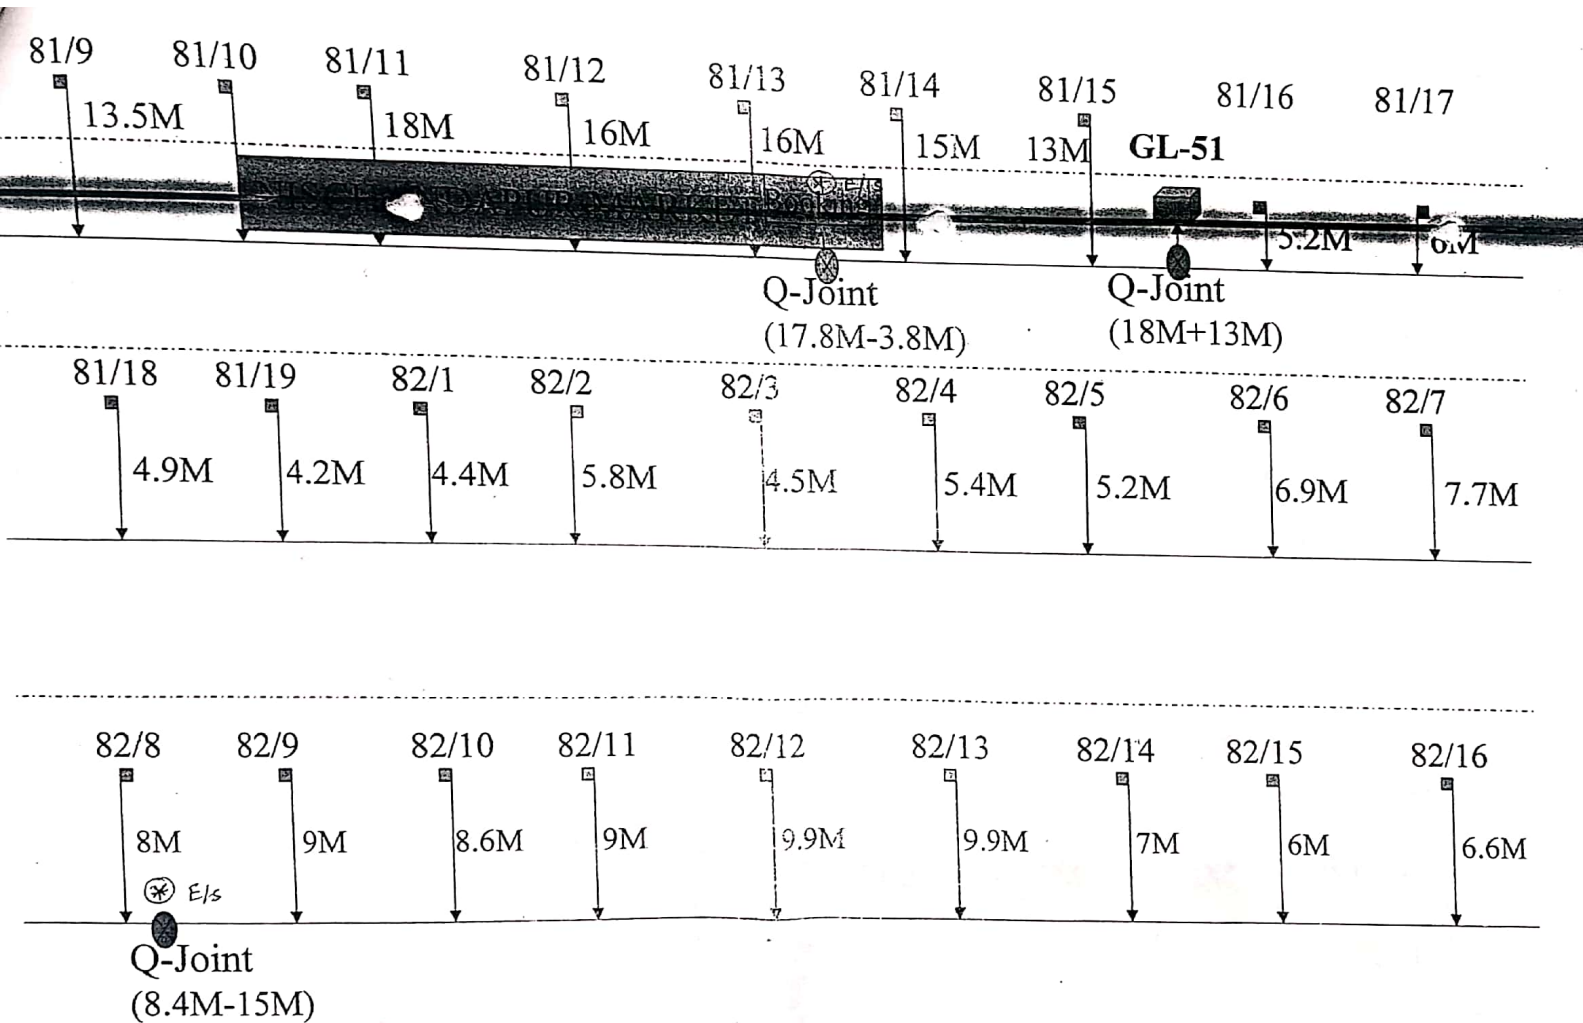

82/17 82/18 82/19 82/20 82/21 82/22 83/1 83/2A 83/3A 83/4A 83/5A

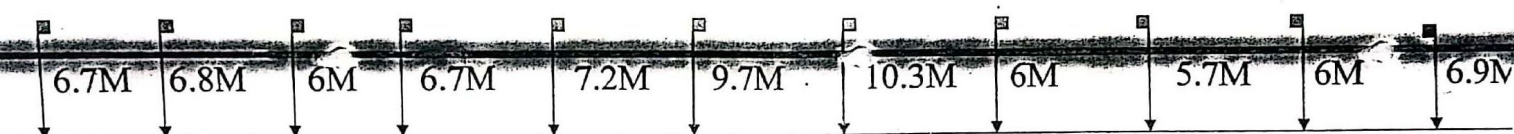

83/6A 83/7A 83/8A 83/6 83/7 83/8 83/8A 83/9 83/10A 83/11A
 17.8M 25.7M 18.3M 18.3M 18.8M 15M 10M

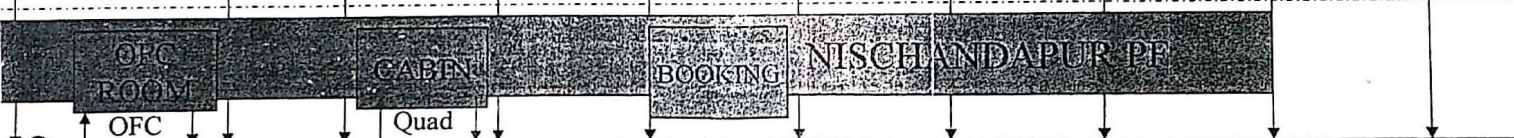



Q-Joint
 (17.8M+2.5M)





QUAD


83/12A 83/13A 63/14A 83/15A 83/15 83/16 84/1 84/2 84/3 84/4



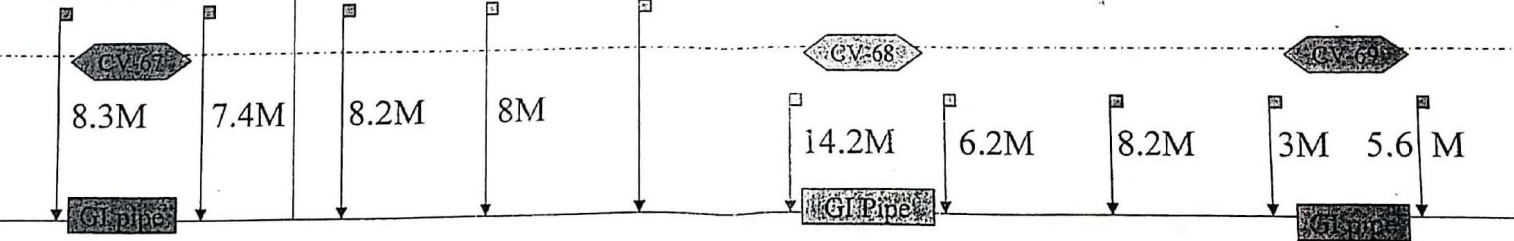


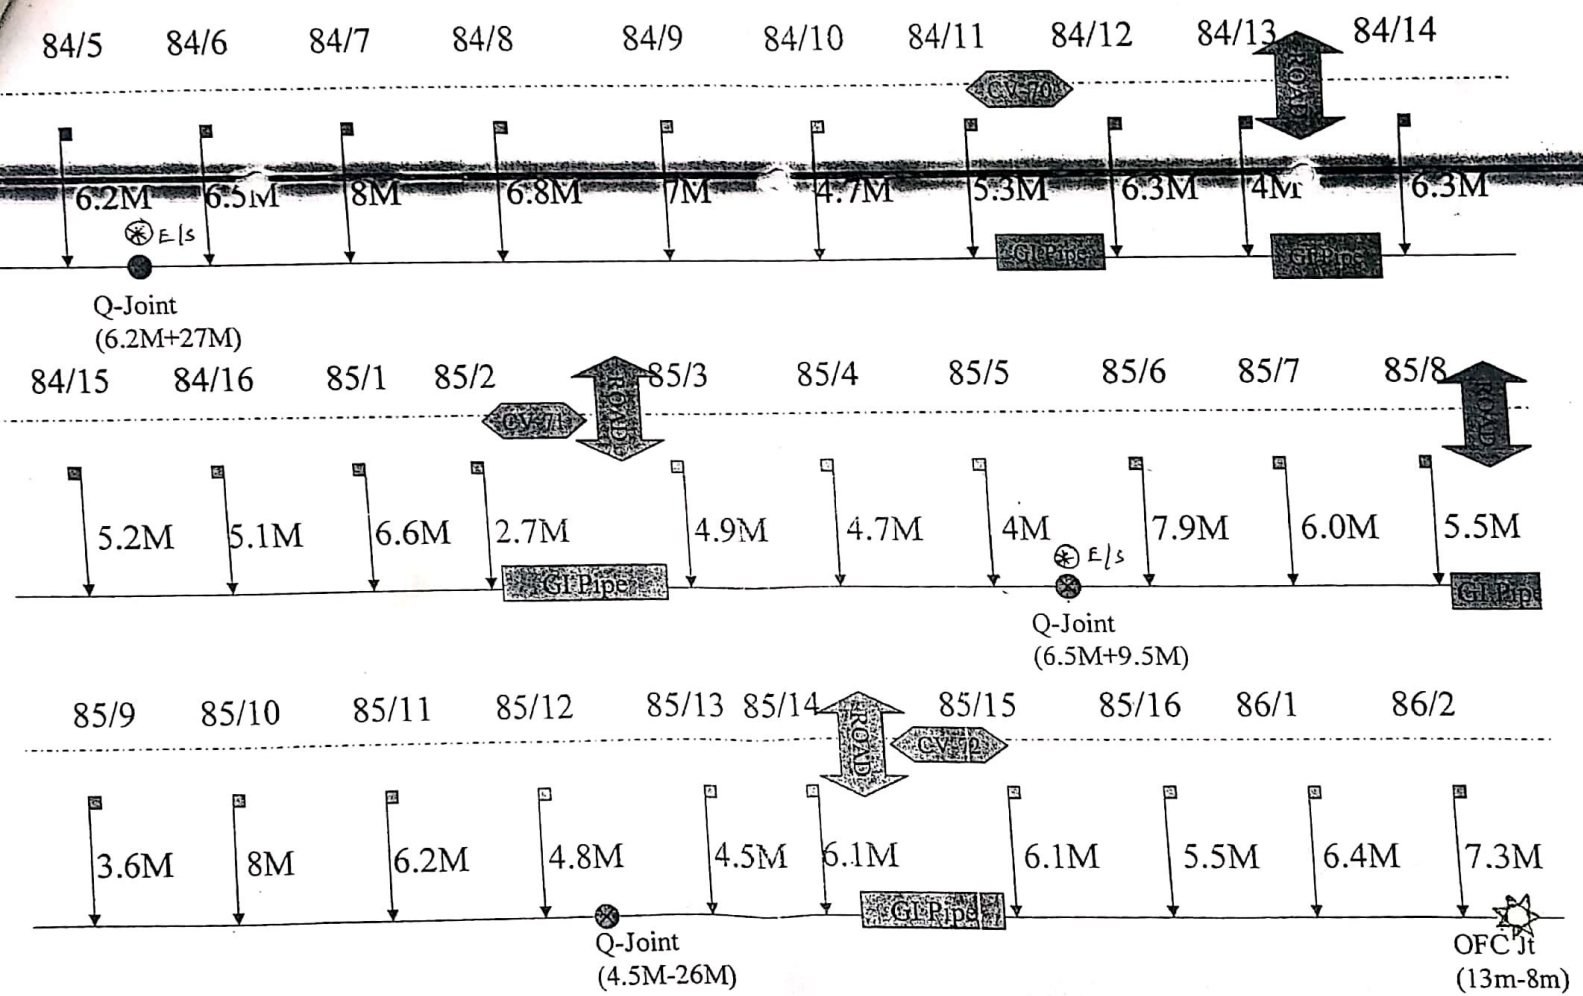


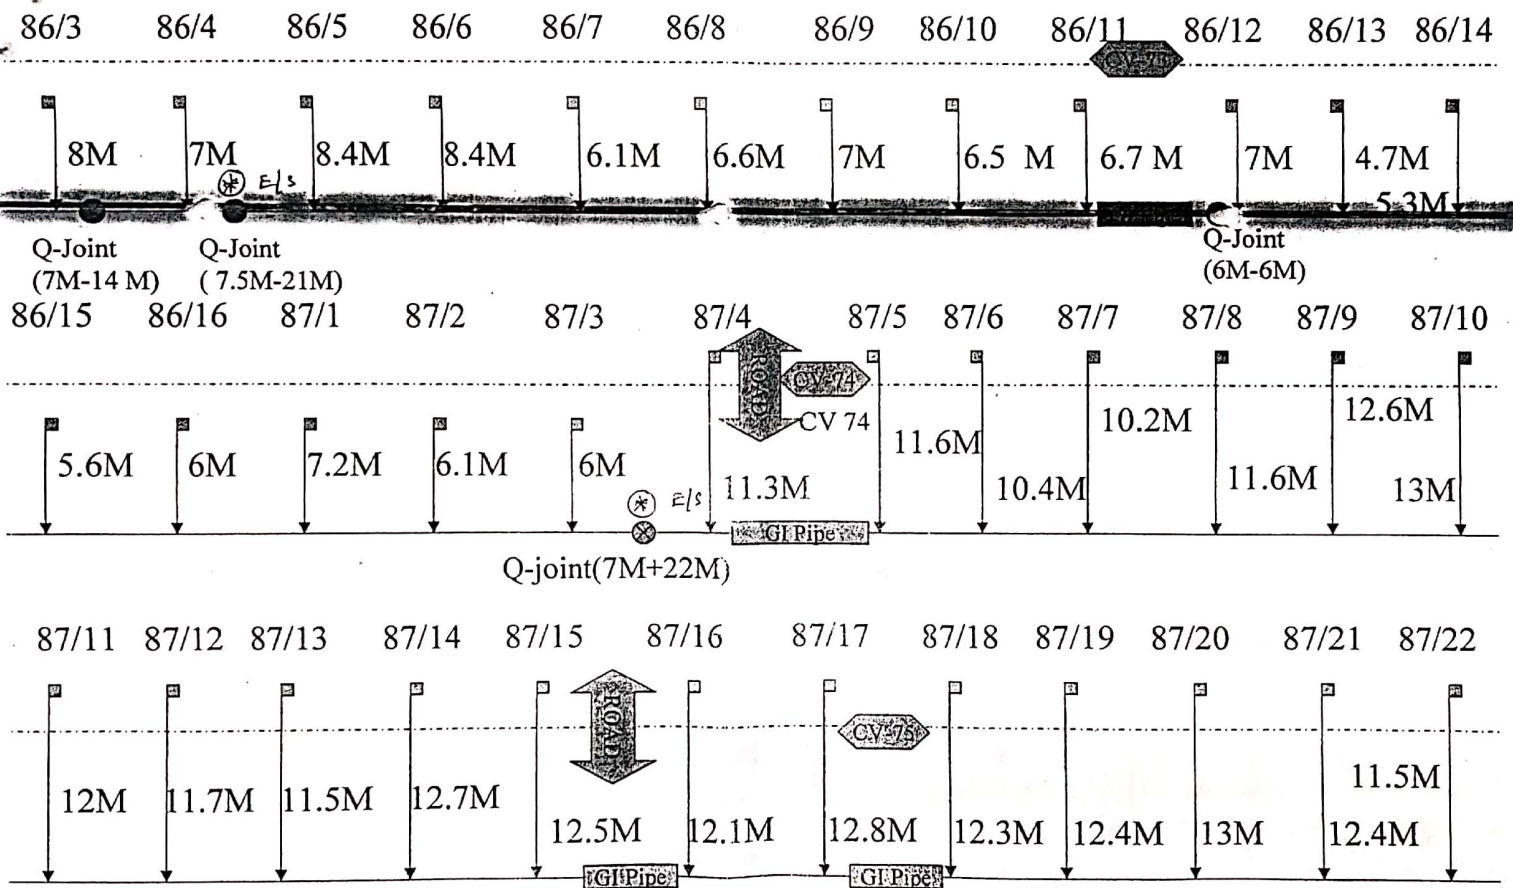


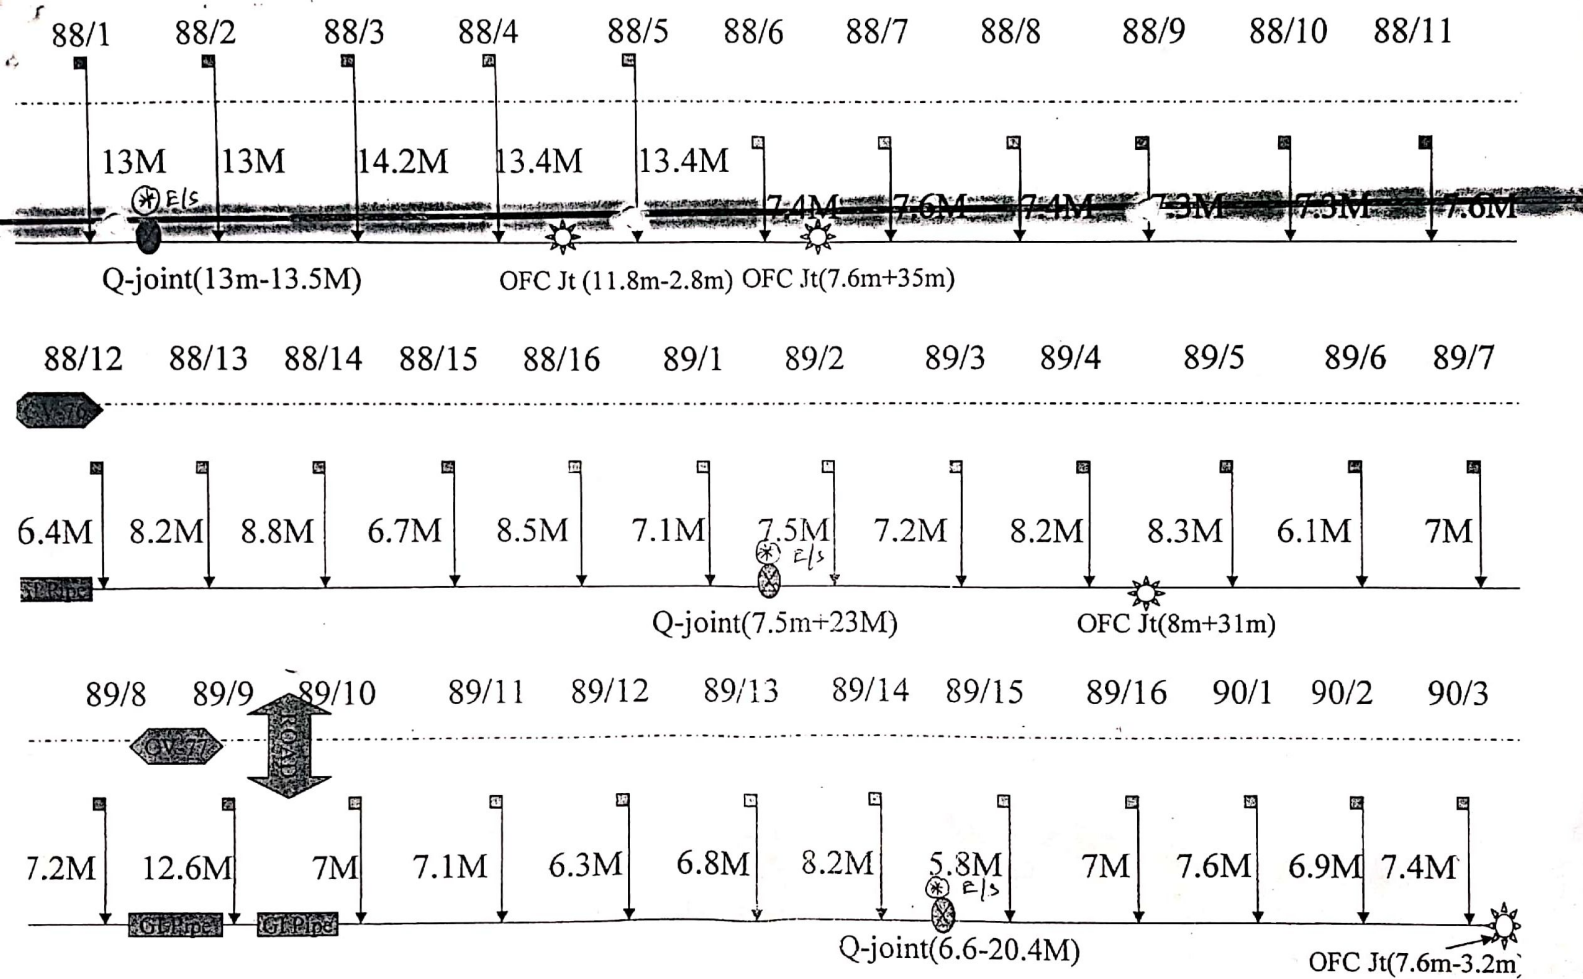


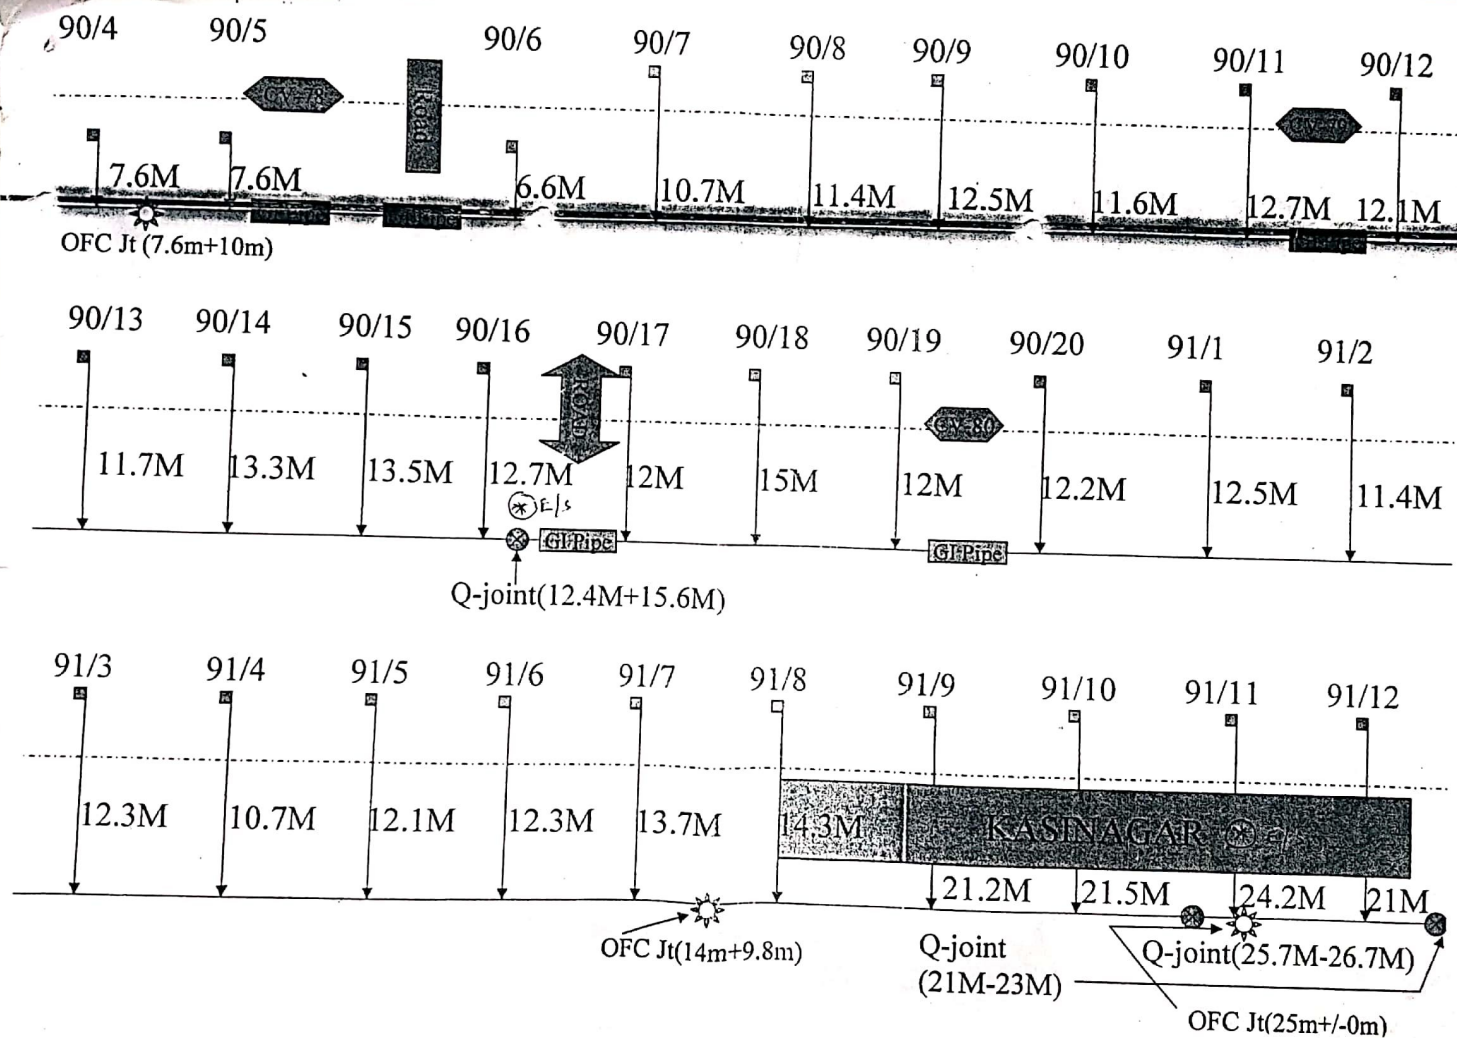


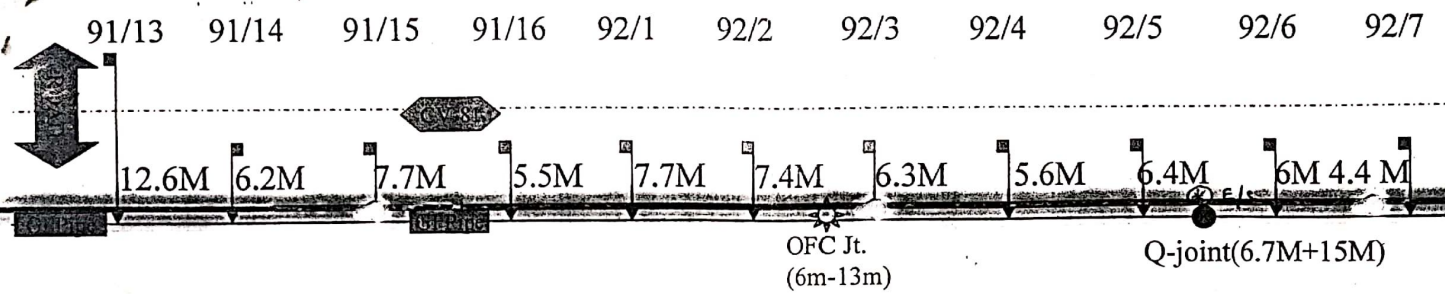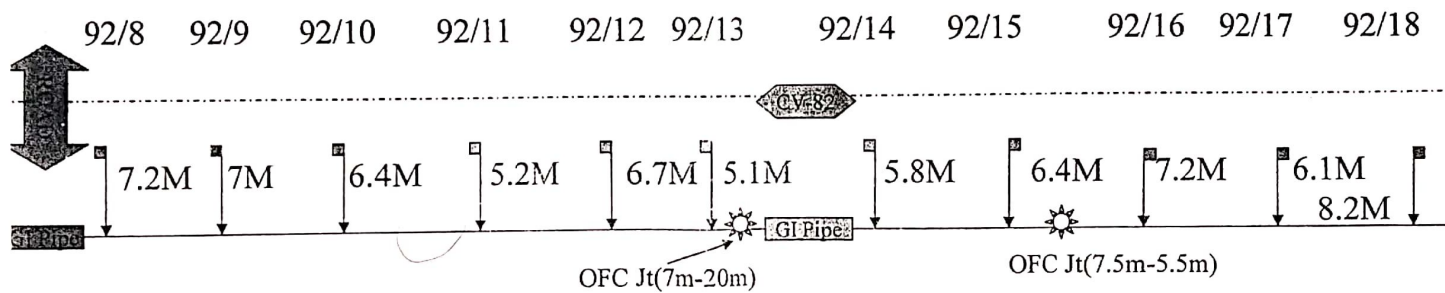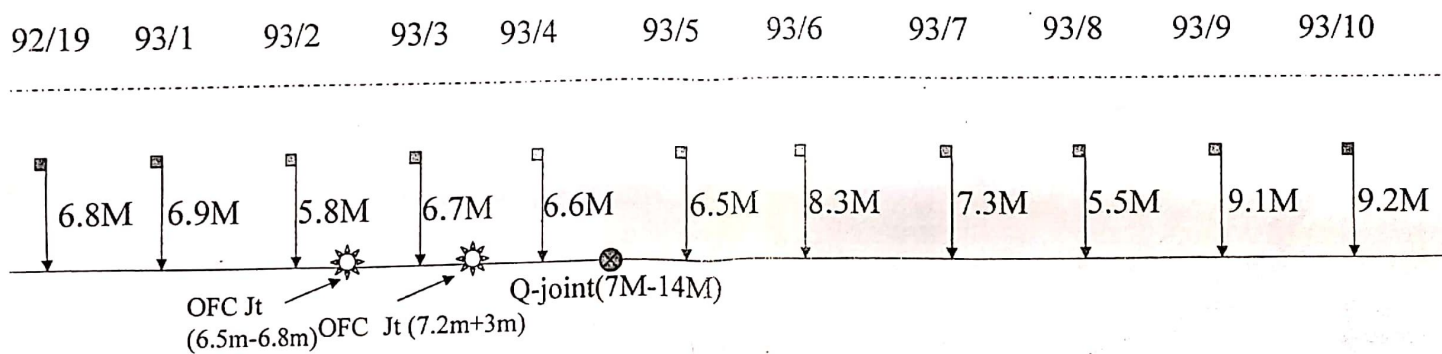

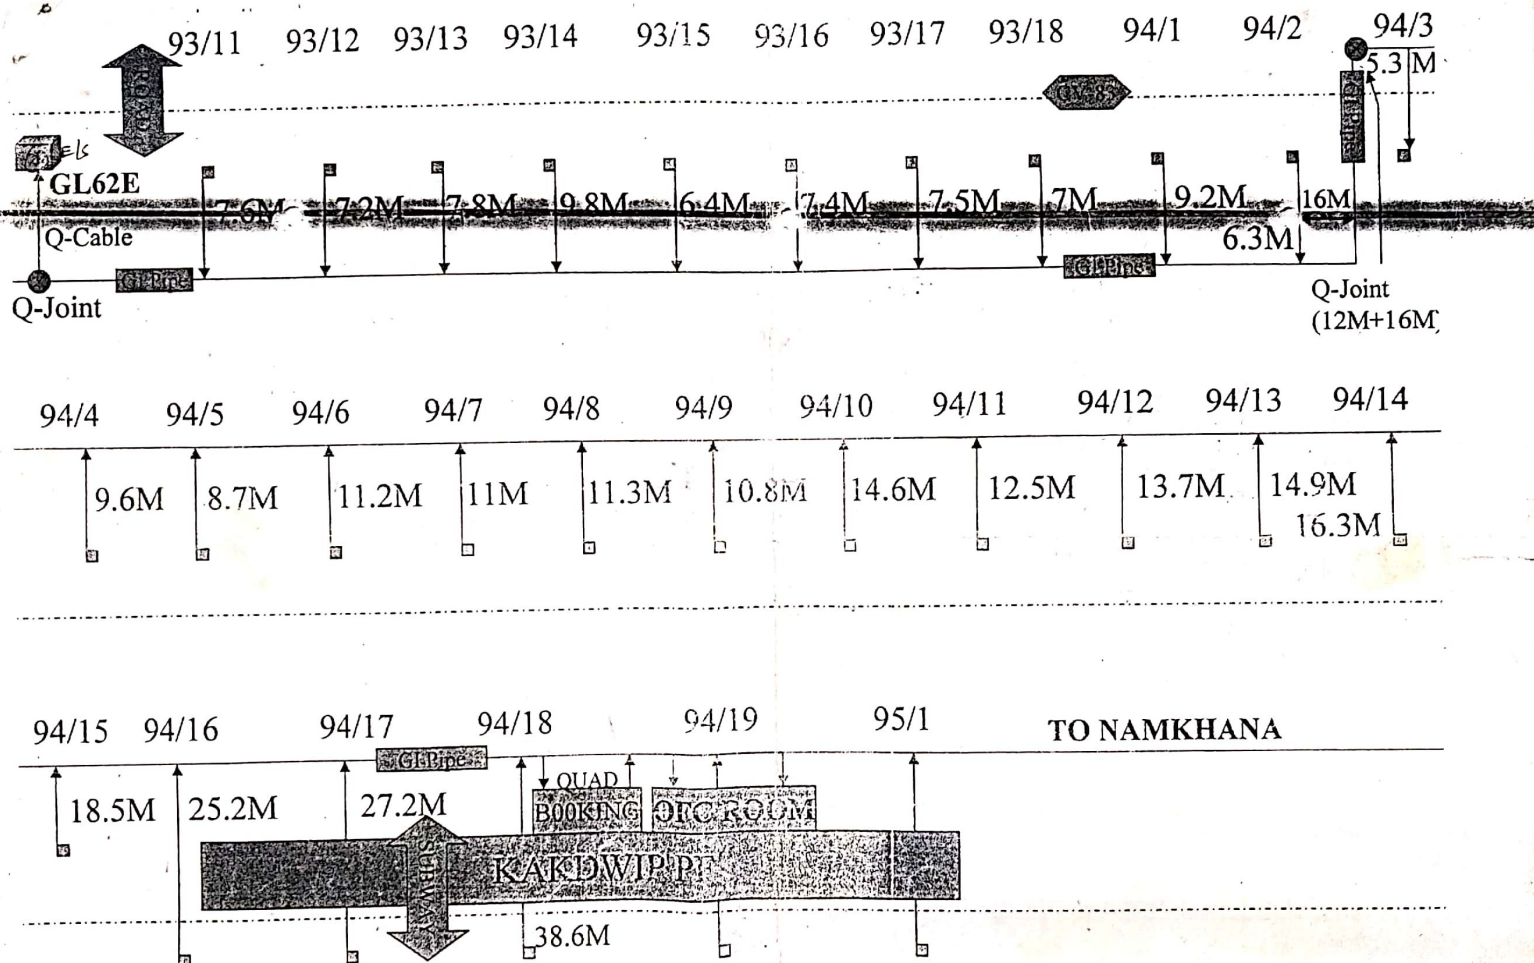


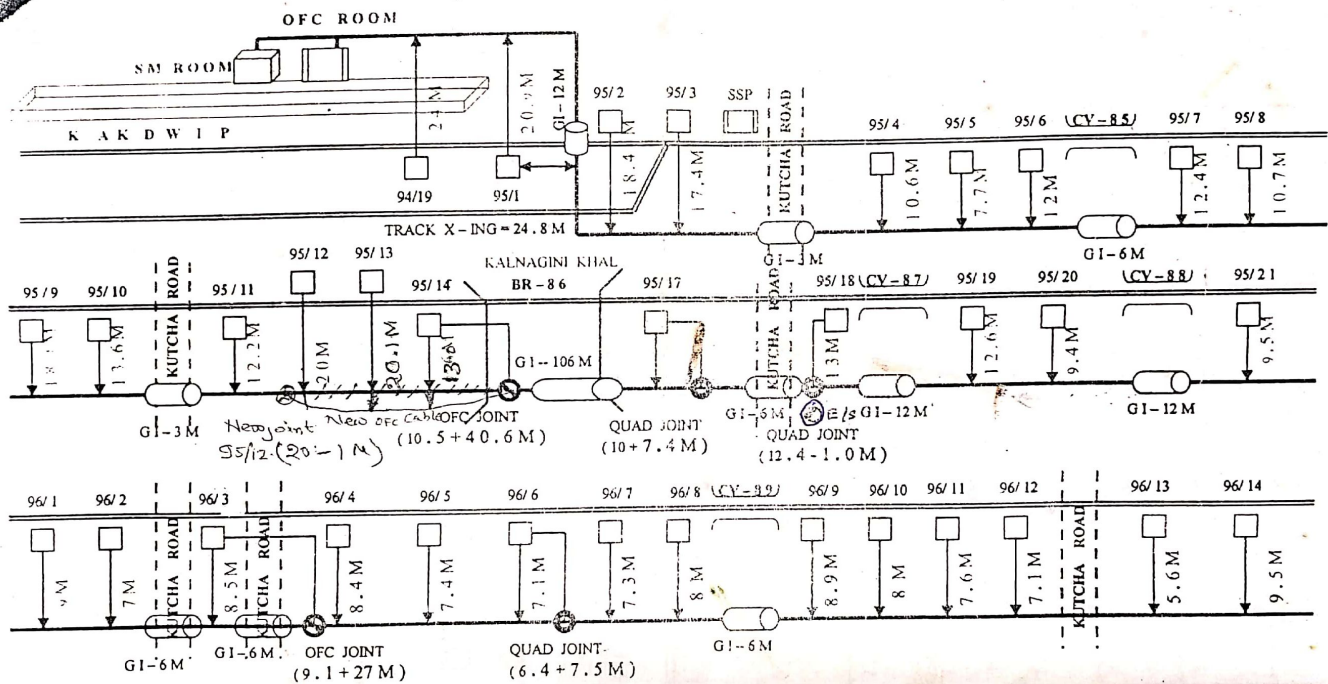

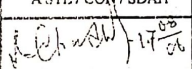
WEBFIL LIMITED	OFC & 4 QUAD CABLE LAYING PLAN	WEBFIL LIMITED	SSE/S/CON/SDAH	ASTE/CON/SDAH	DRAWING NO	SHEET NO
8, Dr. R. P. SARANI	PROJECT :: KAKDWIP TO NAMKHANA		S. K. Mohanta		WEB / KWP - NAM / 02 / 2K4	PAGE 3 OF 7
KOLKATA - 711101	EASTERN RAILWAY :: SEALDAH	PREPARED BY	CHECKED BY	APPROVED BY		

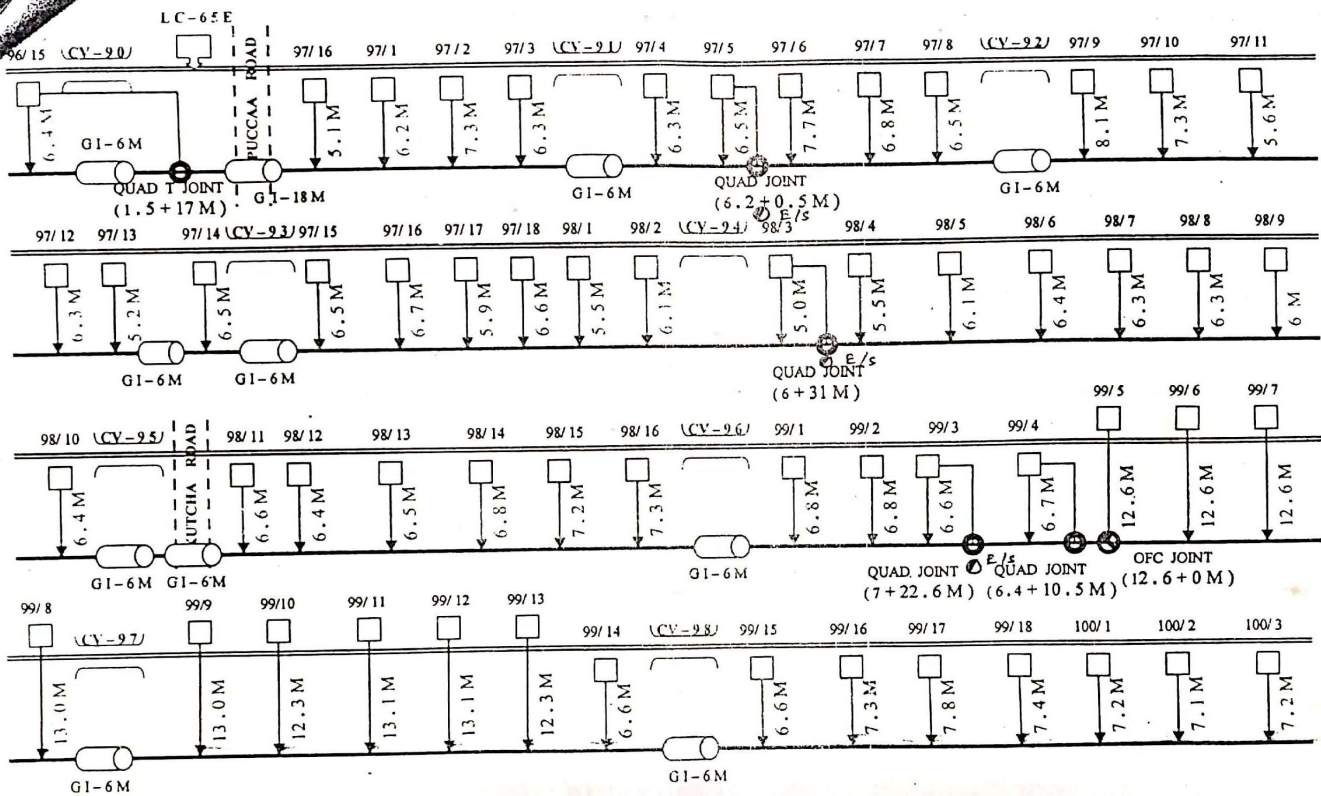


WEBFIL LIMITED 8, Dr. R. P. SARANI KOLKATA - 711101	OFC & 4 QUAD CABLE LAYING PLAN PROJECT :: KAKDWIP TO NAMKHANA EASTERN RAILWAY :: SEALDAH	WEBFIL LIMITED <i>(Signature)</i> PREPARED BY	SSE / S / CON / SDAH <i>S. K. M. S. S. 17.3.06</i> CHECKED BY	A STE / CON / SDAH <i>(Signature)</i> APPROVED BY	DRAWING NO WEB / KWP - NAM / 02 / 2K4	SHEET NO PAGE 4 OF 7
---	--	---	---	---	--	-------------------------

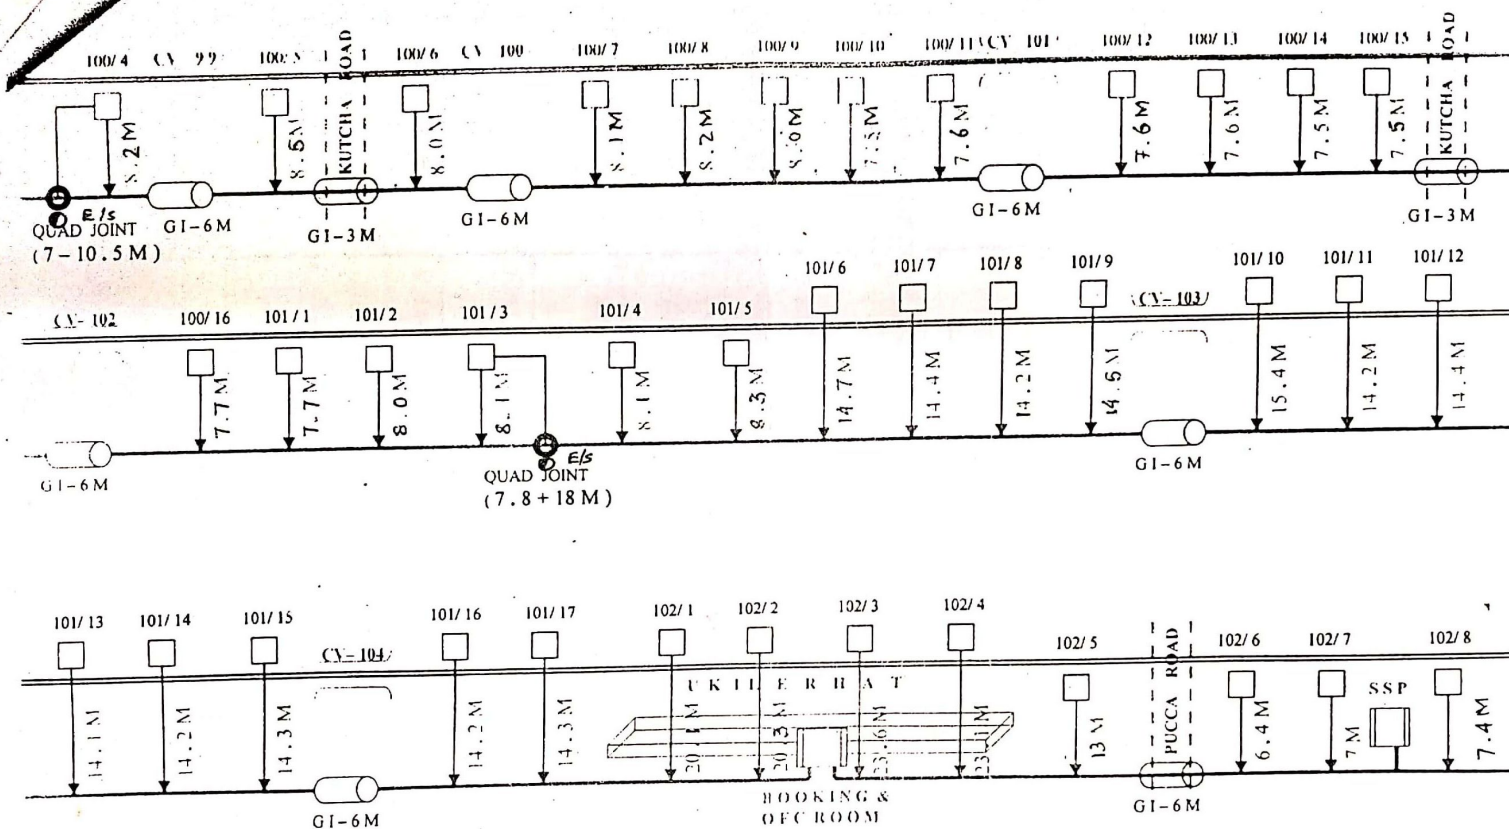

WEBFIL LIMITED	OFC & 4 QUAD CABLE LAYING PLAN	WEBFIL LIMITED	SSE/S/CON/SDAH	A STE/CON/SDAH	DRAWING NO	SHEET NO
8, Dr. R. P. SARANI	PROJECT :: KAKDWIP TO NAMKHANA	<i>[Signature]</i>	S. K. M. R. 17.8.06	<i>[Signature]</i> 17/08/06	WEB / KWP - NAM/ 02 / 2K4	PAGE 5 OF 7
KOLKATA - 711101	EASTERN RAILWAY :: SEALDAH	PREPARED BY	CHECKED BY	APPROVED BY		

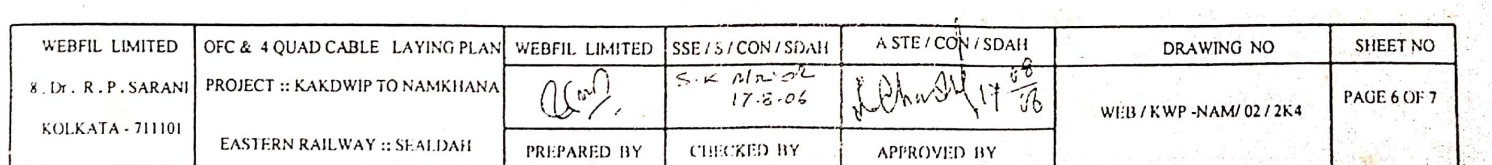

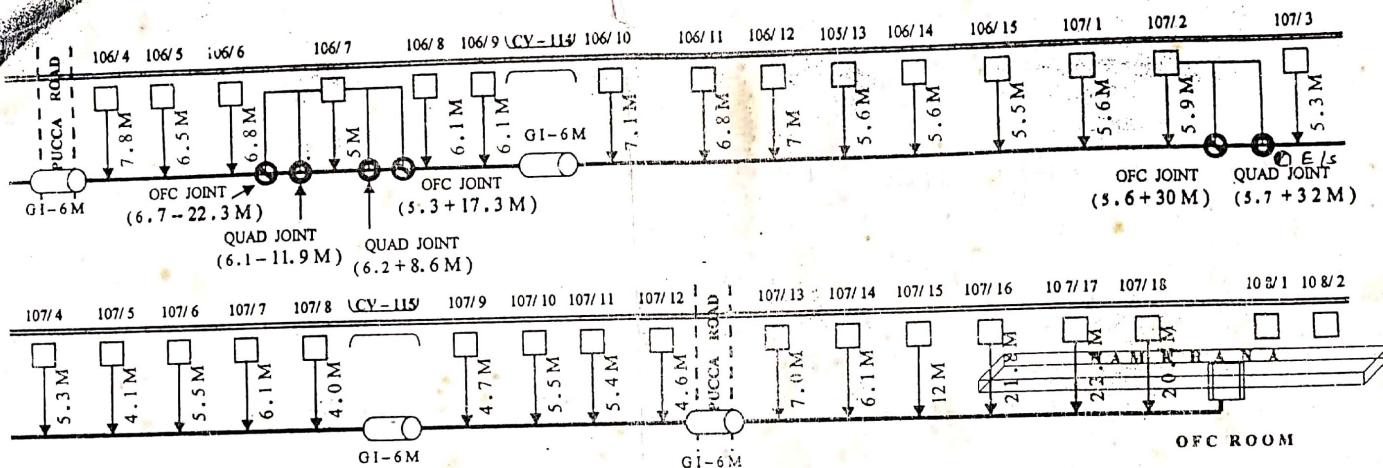

WEBFIL LIMITED	OFC & 4 QUAD CABLE LAYING PLAN	WEBFIL LIMITED	SSE/S/CON/SDAH	ASTE/CON/SDAH	DRAWING NO	SHEET NO
8, Dr. R. P. SARANI	PROJECT :: KAKDWIP TO NAMKHANA	<i>[Signature]</i>	<i>S. M. W. A.</i> 17.8.06	<i>R. Choudhary</i> 17.08.06	WEB / KWP - NAM / 02 / 2K4	PAGE 7 OF 7
KOLKATA - 711101	EASTERN RAILWAY :: SEALDAH	PREPARED BY	CHECKED BY	APPROVED BY		

06 Quad Cable Route Diagram from LKPR - Kulpe

