
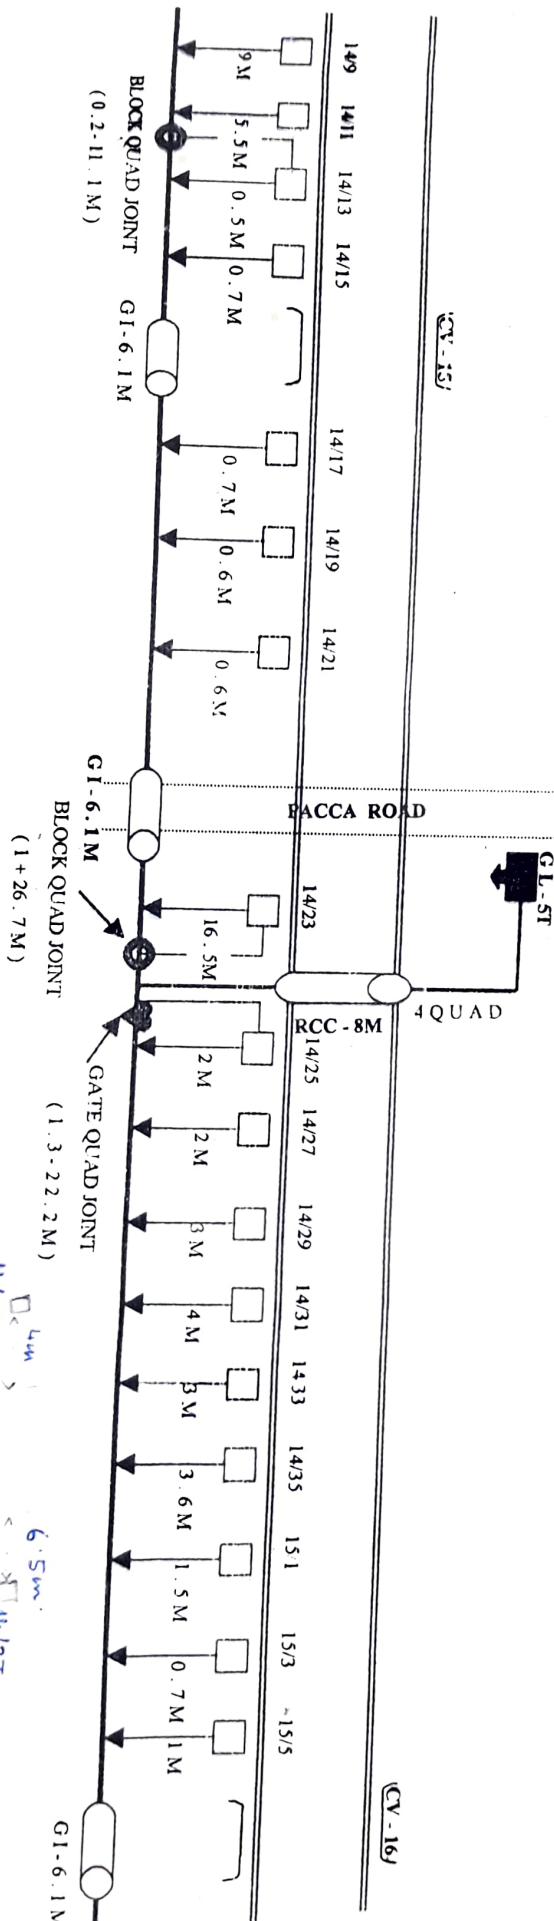


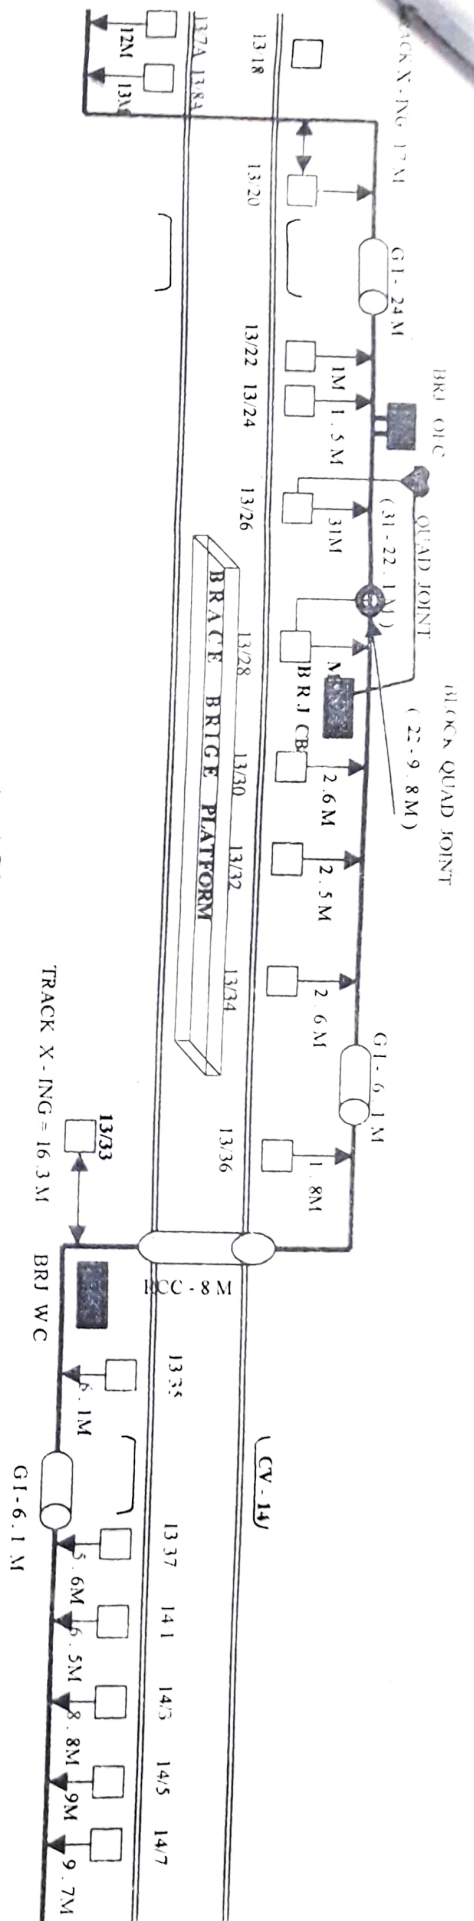

WEBTEL LIMITED

8. DR. R. P. SARANI

KOLKATA - 70001

PROJECT :: MAJHERHAT TO BUDGE BUDGE

EASTERN RAILWAY :: SEALDAH

OFF & 4 QUAD CABLE LAYING PLAN

WEBTEL LIMITED

SSE / T / CON / SDAH

ASTE / CON / SDAH

DRAWING NO

SHEET NO


PREPARED BY

CHECKED BY


APPROVED BY

WEB / ER / M/T - BGB 01 / 2KI



PAGE 4 OF 8

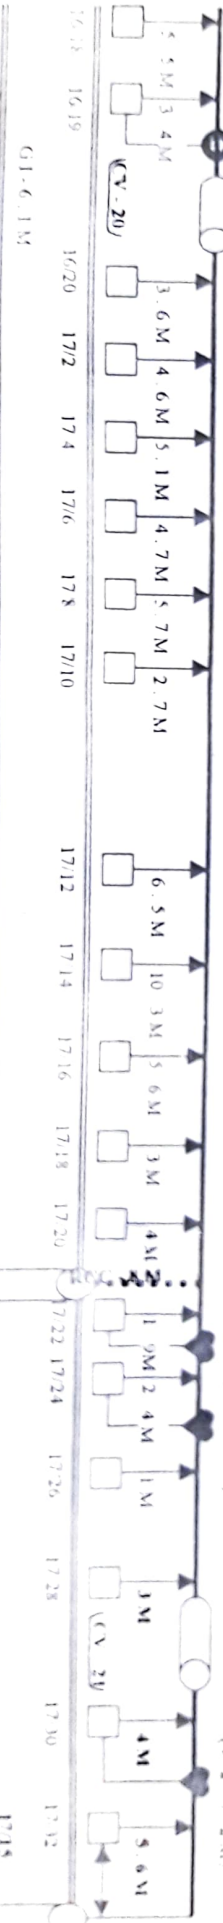BLOCK GLAD JOINT
(2.6-10.2M)

W.F.HILL LIMITED 8, Dr. R. P. SARANI KOLKATA - 701101	GFC & 4 GLEAD CABLE LAYING PLAN PROJECT :: MAJURHAT TO BUDGE BUDGE EASTERN RAILWAY :: SECLDAH	DESIGNED BY	SCALE	DATE	DRAWING NO.	SHEET NO.
		PREPARED BY	CHECKED BY	APPROVED BY		
		<i>Pradyumn</i>	<i>Pradyumn</i>	<i>Sham</i>	W.F.HILL PROJECT 201	PAGE 3 OF 8

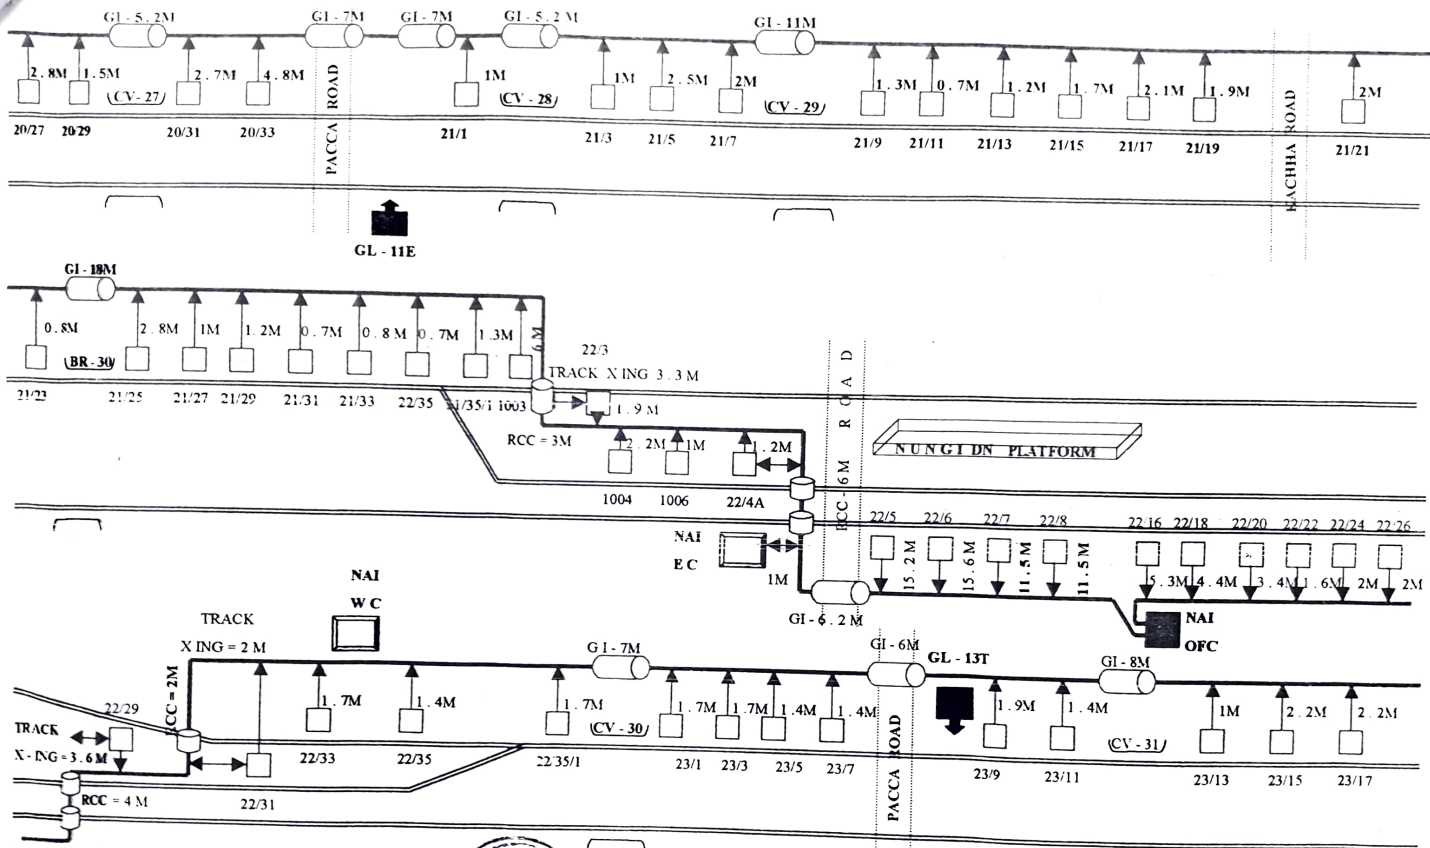

WEBFIL LIMITED S. DR. R. P. SARANI KOLKATA - 700001	OFC & 4 QUAD CABLE LAYING PLAN PROJECT :: MAJERHAT- BUDGE BUDGE EASTERN RAILWAY :: SEALDAH	WEBFIL LTD Prepared by: <i>[Signature]</i> PREPARED BY	SSE TELE/CON/SDAH Checked by: <i>[Signature]</i> CHECKED BY	ASTE/CON/SDAH Approved by: <i>[Signature]</i> APPROVED BY	DRAWING NO WEBER/MJT-BGB-01/2K1	SHEET NO PAGE 7 OF 8
---	--	--	---	---	------------------------------------	-------------------------

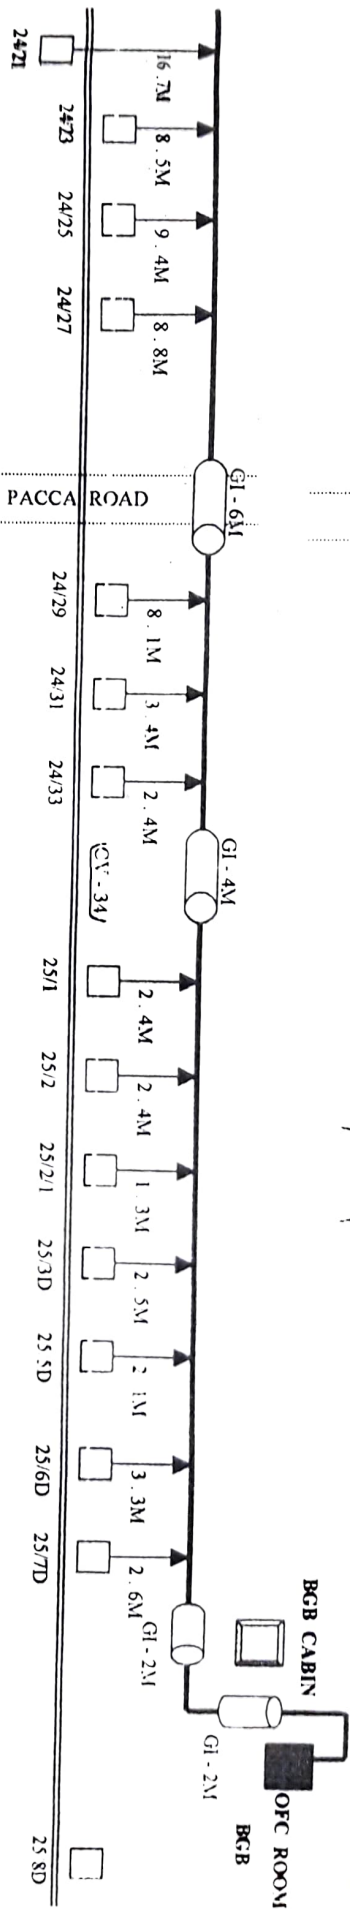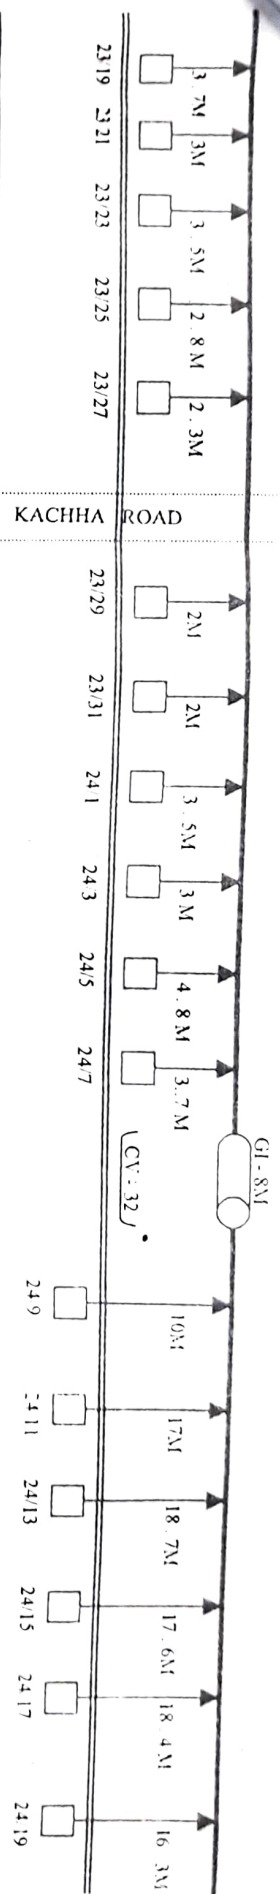


GL - 14T


WEBFIL LIMITED S. D. R. P. SARANI KOLKATA - 711101		OFC & 4 OCAD CABLE LAYING PLAN PROJECT :: MAJHERHAT TO BUDGE BUDGE EASTERN RAILWAY :: SEALDAH		WEBFIL LIMITED (Stamp)	SSE / T CON / SDAH	ASTE / CON / SDAH	DRAWING NO	SHEET NO
				PREPARED BY	CHECKED BY	APPROVED BY	WEB BR. MILE: PCB 01 / 2N1	PAGE 5 OF 8

WEBTEL LIMITED
8, DR E P SABANI
KOLKATA-700001

4 QUAD & 20 PUF CABLE LAYING PLAN
PROJECT: BUDGE BUDGE YARD
EASTERN RAILWAY:: SEALDAH

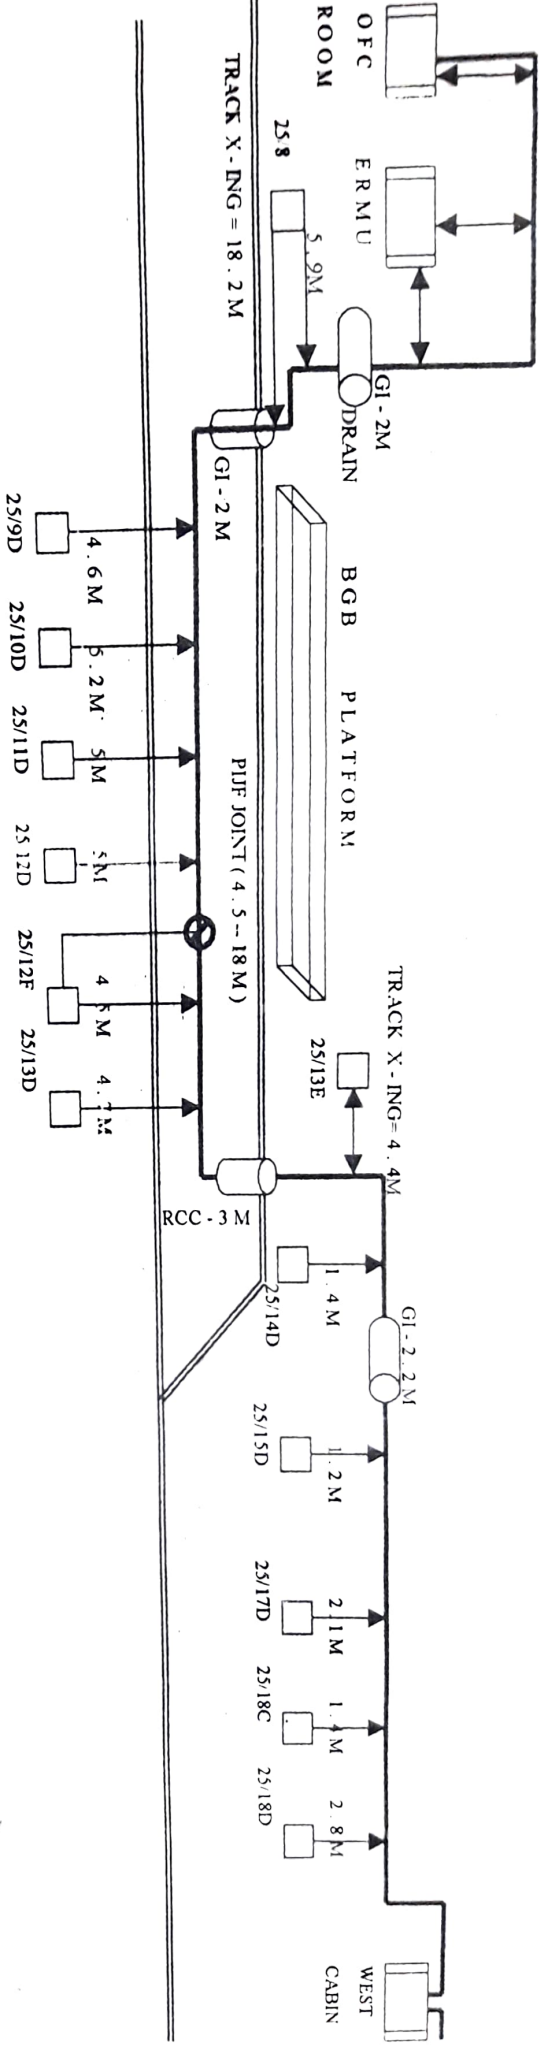

C/H B C K E D B 25/10/24 19/10/24	CHECKED BY S S E / T E L / C O N / S D A H	CHECKED BY 19/10/24	DRAWING NO WEB / BGB / 10 2N1 SHEET NO PAGE 1 OF 1
---	---	------------------------	---

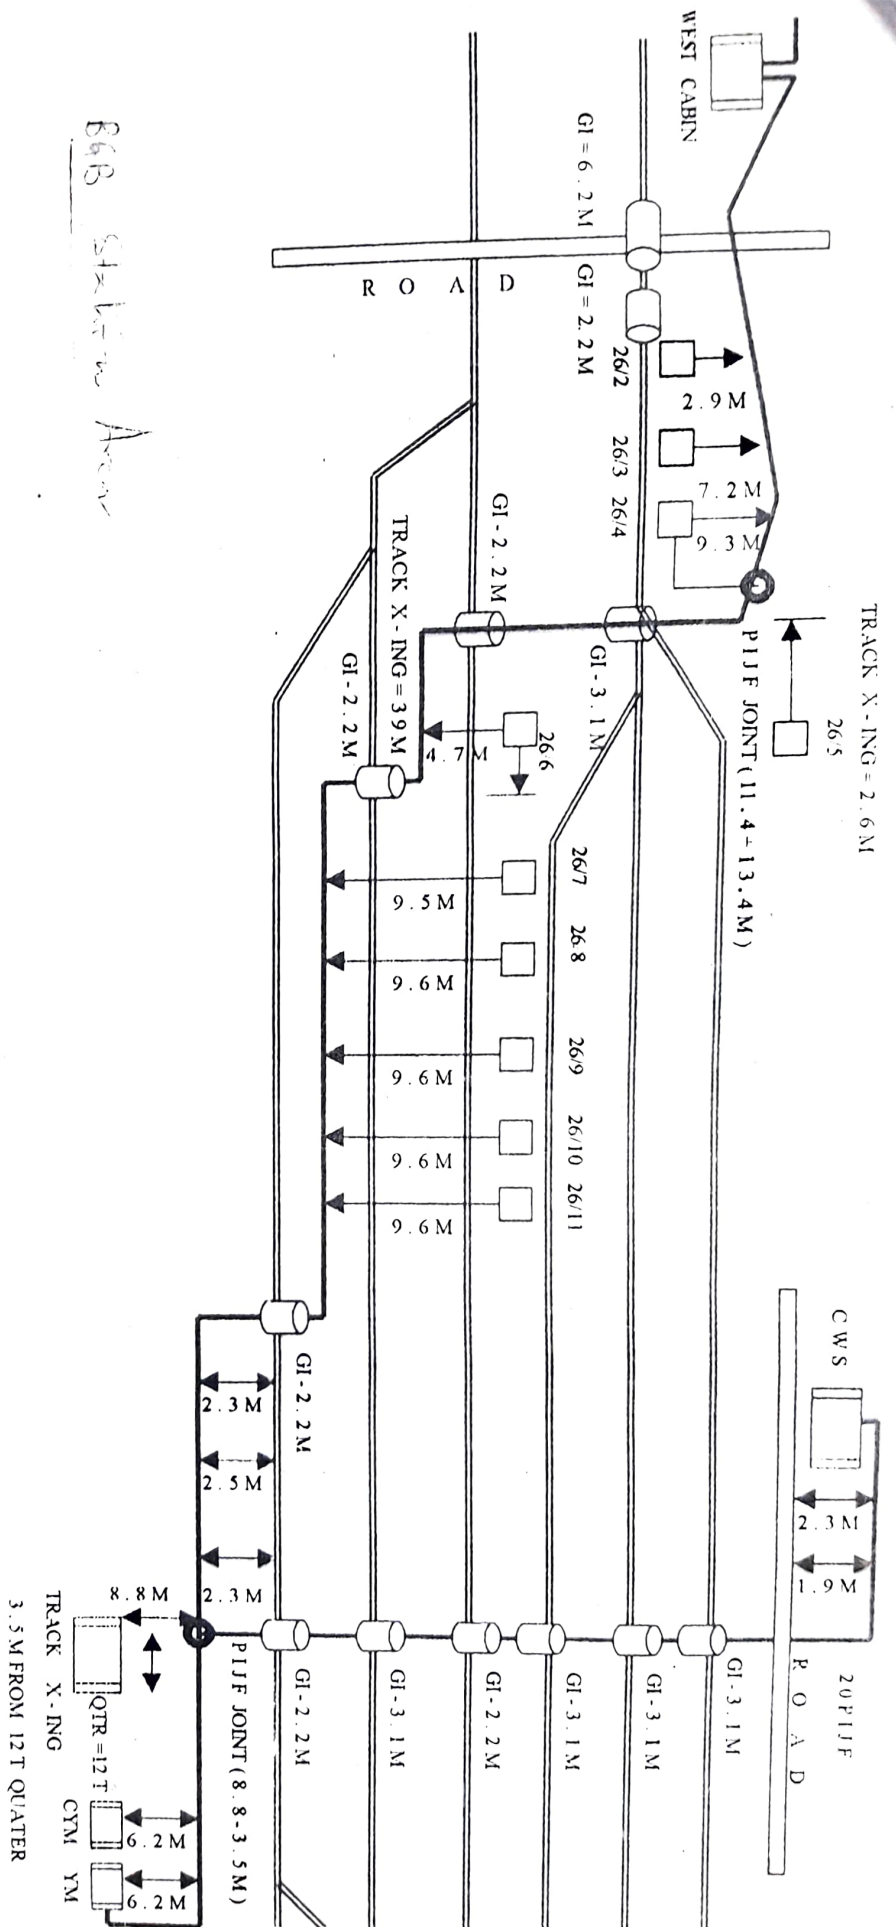

WEBTEL LIMITED S. DR P. SARANI KOLKATA - 700001	PUF & 4 QUAD CABLE LAYING PLAN PROJECT: BUDGE BUDGE YARD EASTERN RAILWAY : SEALDAH	WEBTEL LIMITED	SSE/TELE/CON/SDAH	ASTE / CON. SDAH	DRAWING NO	SHEET NO
		Estimate No. 11/11	CHECKED BY	Sharma 19.10.04		
		PREPARED BY		Assistant Approved by Engineer (Coo)	WEB DGB/11/2K1	PAGE 1 OF 1

SEE/IE 100/604
Rant...