


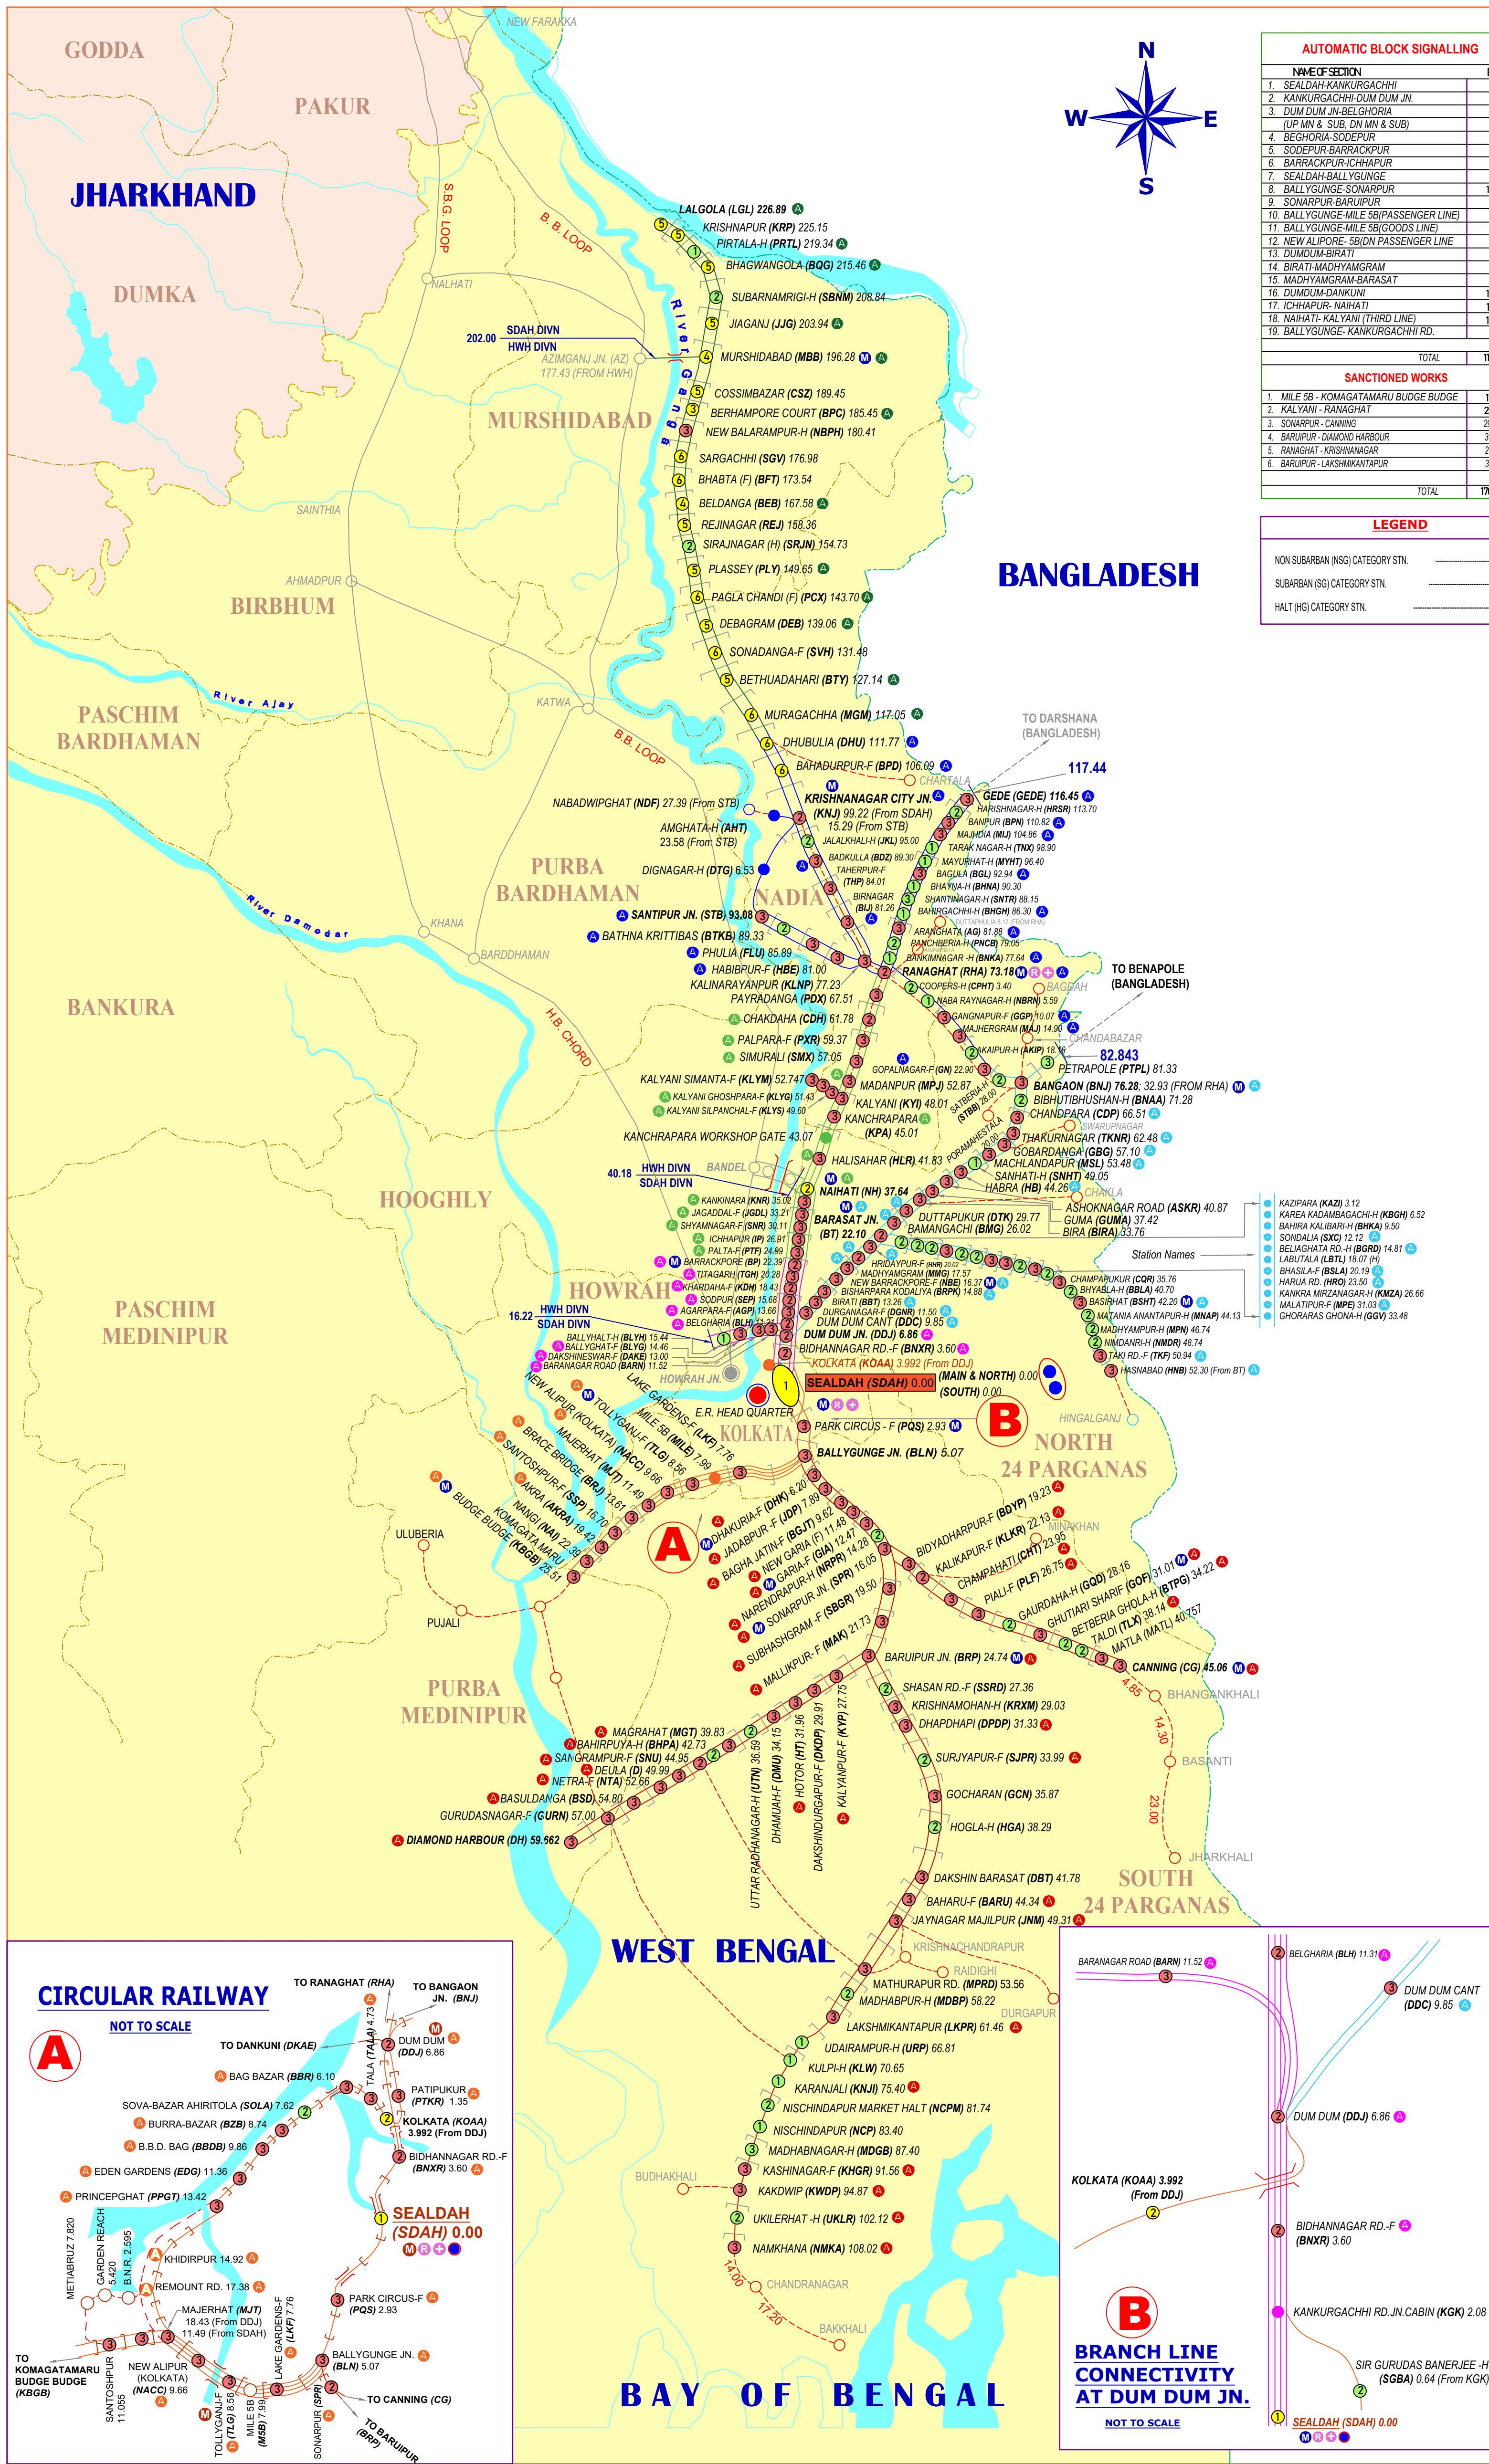

AUTOMATIC BLOCK SIGNALLING	
NAME OF SECTION	RKM
1. SEALDAH-KANKURGACHI	2.08
2. KANKURGACHI-DUM DUM JN.	4.78
3. DUM DUM JN-BELGHORIA (UP MN & SUB. ON MN & SUB)	4.45
4. BELGHORIA-SODEPUR	4.57
5. SODEPUR-BARRACKPUR	6.71
6. BARRACKPUR-CHITPUR	4.52
7. SEALDAH-BALLYGUNGE	5.07
8. BALLYGUNGE-SONARPUR	10.96
9. SONARPUR-BARUIPUR	8.69
10. BALLYGUNGE-MILE 56(PASSENGER LINE)	2.92
11. BALLYGUNGE-MILE 56(GOODS LINE)	2.92
12. NEW ALIPORE-56DN PASSENGER LINE	1.67
13. DUMDUM-BIRATI	6.4
14. BIRATI-MADHYAMGRAM	4.31
15. MADHYAMGRAM-BARASAT	4.53
16. DUMDUM-BANGKUN	15.00
17. CHITPUR-NAIHATI	10.73
18. NAIHATI-KALYANI (THIRD LINE)	10.00
19. BALLYGUNGE-KANKURGACHI RD.	6.53
TOTAL	116.87
SANCTIONED WORKS	
1. MILE 56 - KOMAGATAMARU BUDGE BUDGE	17.52
2. KALYANI - RANAGHAT	25.00
3. SONARPUR - CANNING	29.00
4. BARUIPUR - DIAMOND HARBOUR	36.00
5. RANAGHAT - KRISHNANAGAR	26.00
6. BARUIPUR - LAKSHMIKANTAPUR	36.72
TOTAL	170.24

LEGEND	
NON SUBURBAN (NSG) CATEGORY STN.	●
SUBURBAN (SG) CATEGORY STN.	○
HALT (HG) CATEGORY STN.	○

ANNEXURE OF SYSTEM MAP	
LEGEND	
BROAD GAUGE SINGLE LINE	—○—○—○—
BROAD GAUGE LINE UNDER CONSTRUCTION	- - - - -
BROAD GAUGE DOUBLE LINE	—+—+—+—+—
BROAD GAUGE MULTIPLE LINE	—+—+—+—+—+—+—+—
DISTRICT BOUNDARY	-----
STATE BOUNDARY	-----
INTERNATIONAL BOUNDARY	-----
OTHER RAILWAY	-----
ELECTRIFIED LINE, SINGLE, DOUBLE B.G.	—+—+—+—+—+—+—+—
DIVISIONAL HEAD QUARTER	●
ADARSH STATION (Colour varies by jurisdiction)	●
MODEL STATION	○
ACCIDENT RELIEF TRAIN	○
ACCIDENT RELIEF MEDICAL EQUIPMENT	○
IMPORTANT BRIDGES	—+—+—+—+—+—+—+—
NON SUBURBAN (NSG) CATEGORY STN.	●
SUBURBAN (SG) CATEGORY STN.	○
HALT (HG) CATEGORY STN.	○

ROUTEWISE B.G. ROUTE / TRACK KILOMETRES (RUNNING)		
ROUTE	ROUTE KILOMETRES (ROUTEWISE)	TRACK KILOMETRES (RUNNING)
C	581.907	1113.900
D	133.480	261.200
TOTAL	715.387	1375.100

STATEWISE B.G. ROUTE / TRACK KILOMETRES (RUNNING)			
STATE	COLOUR SHOWING JURISDICTION	ROUTE KILOMETRES (ROUTEWISE)	TRACK KILOMETRES (RUNNING)
WEST BENGAL		715.387	1375.100
TOTAL		715.387	1375.100

ROUTE / TRACK KILOMETRES				
B.G. ROUTE	ROUTE K.M.	TRACK K.M.	LOOPS & SIDINGS	TOTAL TRACK K.M.
	715.387	1375.100	381.020	1756.120

NUMBER OF STATIONS (CATEGORY - WISE)				
CATEGORY-WISE NUMBER OF STATIONS				
NON-SUBURBAN GRADE		SUBURBAN GRADE		HALT GRADE
NSG-1	NSG-2	NSG-3	NSG-4	NSG-5
1	2	1	2	9
7	0	14	114	33
18	3	1	3	204

LOCATION OF SHEDS	
DIESEL SHED	BELGIAGHATA
LOCO SHED	—
EMU SHED	SONARPUR, NARKELDANGA, BARASAT & RANAGHAT
MEMU SHED	RANAGHAT

LOCATION OF ART / ARME / 140T BD CRANE / RCD					
LOCATION	ART	SPART	ARME	SPARMV	140T BD CRANE
BELGIAGHATA	1	-	-	1	1
RANAGHAT	1	-	1	-	1

ELECTRIFIED ROUTE	
ROUTE KMs	ELECTRIFIED ROUTE KMs
715.387	715.387

BROAD GAUGE SECTIONS ROUTEWISE	
SECTIONS	RKM

ROUTE - C	
BALLYGUNGE - BUDGE BUDGE	21.03
BARUIPUR - NAMKHAHA	83.89
SONDOLA (SKO) 12.12	53.00
CIRCULAR RLY (DUMDUM)	8.40
LABULATA (LBTU) 18.07	17.42
DUM DUM JN. - DUMDUM CANT.	2.99
DUMDUM CANT. - BARASAT	12.25
BARASAT - PETRAPOLE	60.70
KANKURGACHI - BALLYGUNGE	7.80
KALINARAYANPUR - SHANTIPUR	16.42
KALYANI - KALYANI SIMANTA	5.90
NAIHATI - BANDE	2.10
RANAGHAT - BANGKUN	33.00
RANAGHAT - KALINARAYANPUR	4.05
KALINARAYANPUR - KRISHNANAGAR JN.	21.90
SEALDAH - DIAMOND HARBOUR	60.00
SEALDAH - GEDE	117.20
SONARPUR - CANNING	29.67
SHANTIPUR - KRISHNANAGAR JN.	15.70
KRISHNANAGAR JN. - AMGHATA	8.29
TOTAL	581.907

ROUTE - D	
KRISHNANAGAR CITY - LALGOLA	127.60
MURSHIDABAD - AZIMGANJ	5.72
TOTAL	133.480
GRAND TOTAL	715.387

DIVISIONAL TRACK JURISDICTION			
SR. DEN / I	AEN / SDAH		
	AEN / KPA		
SR. DEN / II	SR. AEN / BT		
	SR. AEN / BRP		
DEN / III	AEN / RHA		
	AEN / BPC		
DEN / HQ	AEN / BLN		

FREIGHT DEPOT			
DIVISION	YARDS	SICK LINES	ROH Depots
SEALDAH	• NAHATI • CHITPUR • MAJERHAT (Inside CONCOR premises) • RANAGHAT	• NAHATI • CHITPUR • MAJERHAT	• RANAGHAT

COACHING DEPOT	
DIVISION	NAME
SEALDAH	SEALDAH, CHITPUR

CORRECTED UPTO 31.03.2026
NOT TO SCALE



पूर्व रेलवे
प्रणाली मानचित्र
EASTERN RAILWAY
SYSTEM MAP
सियालदह मंडल
SEALDAH DIVISION

DATA UPDATED BY GULP KUMAR SSE/DG/DK	CHECKED BY A. BHATTACHARYA SSE/DG/DK	SUDIPTA SAHA AEN/PRD	A.K. MISHRA XEN/PRD	A. K. PANDEY C P D E
--	--	-------------------------	------------------------	-------------------------